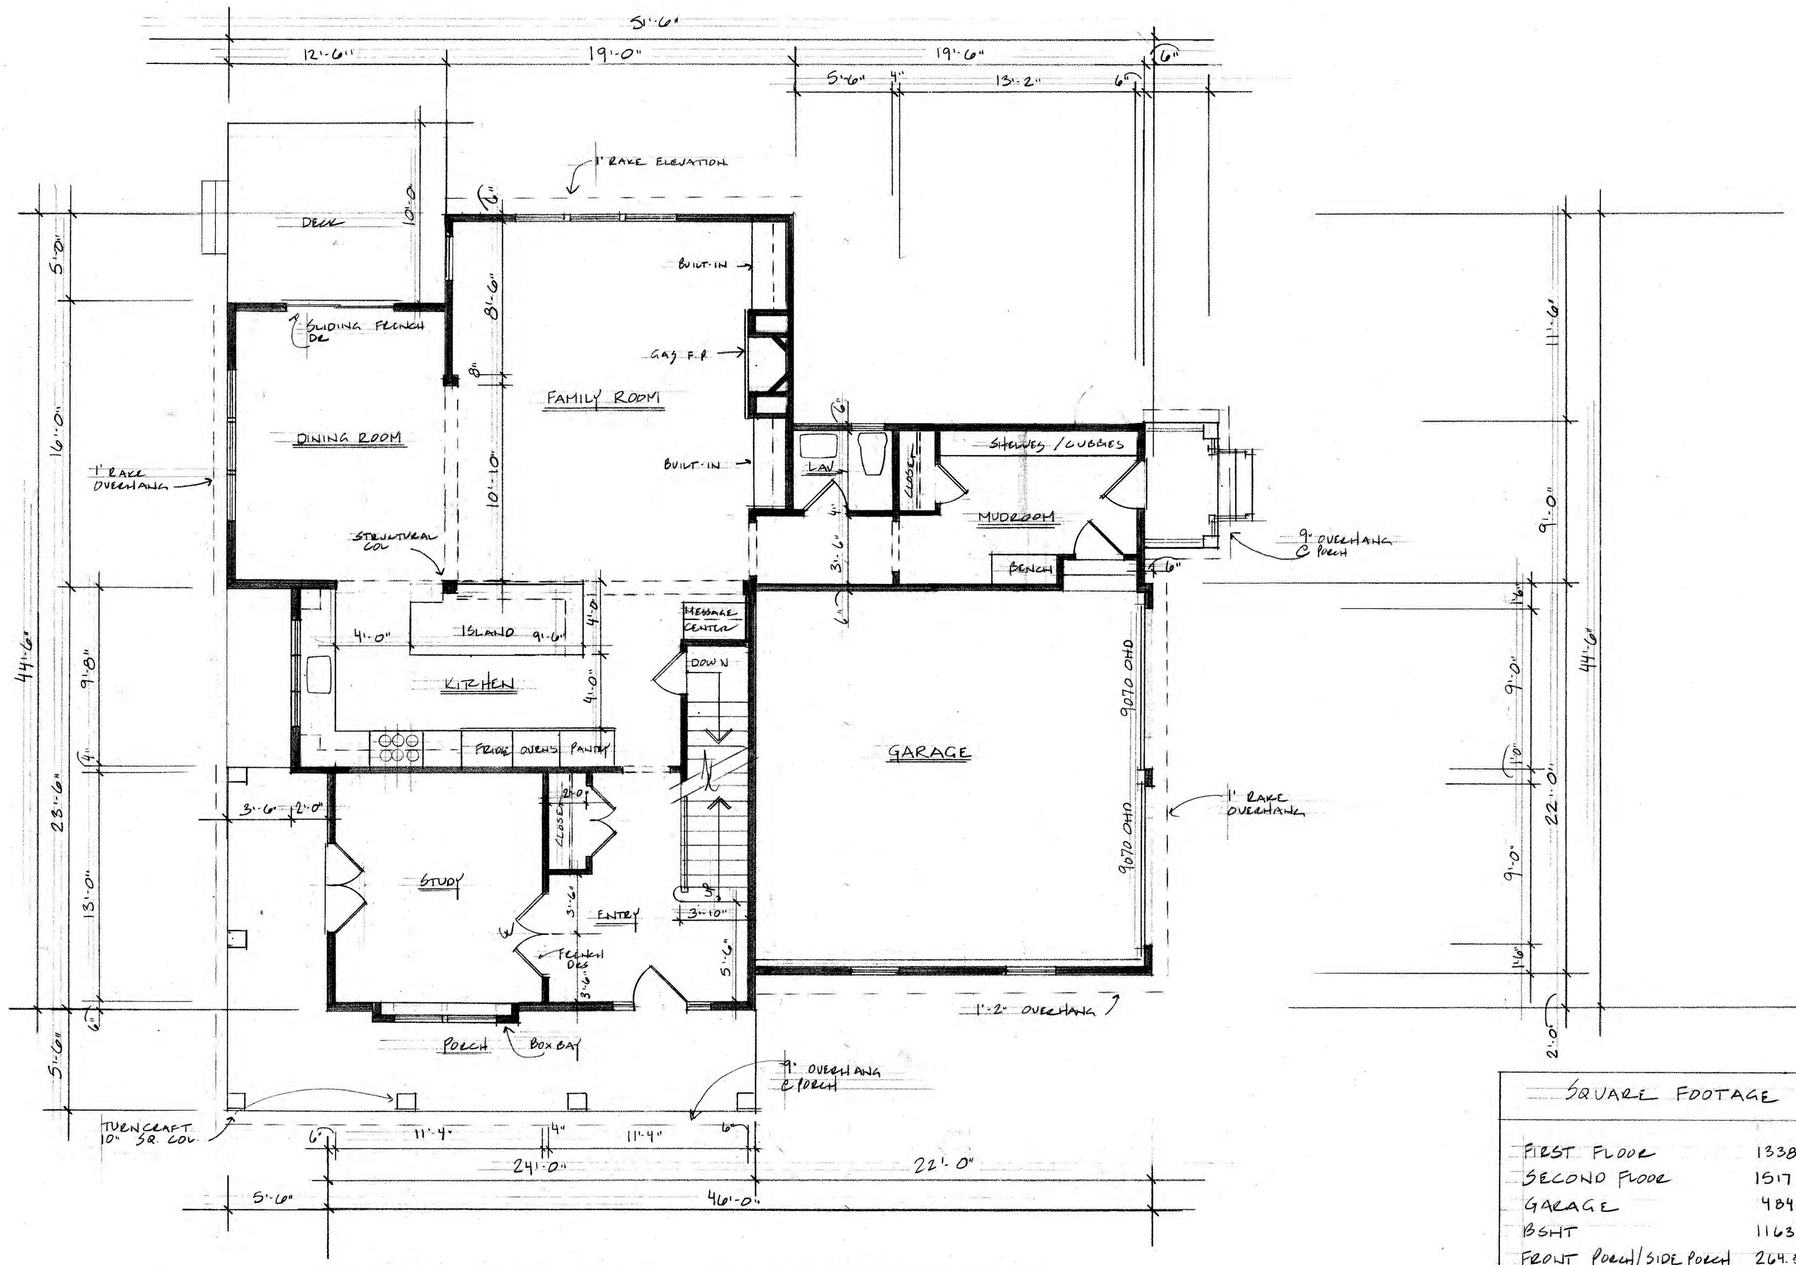

FIRST FLOOR PLAN - UNIT A-1 1290 ☐

SQUARE FOOTAGE

FIRST FLOOR	1338.5	☐
SECOND FLOOR	1517.0	☐
GARAGE	484.	☐
BSMT	1163.	☐
FRONT PORCH/SIDE PORCH	264.5	☐
TOTAL LIVING SPACE	2855.5	☐

REVISIONS	BY

Elise Braceras Stone, Architects
288 Old Marlboro Road, Concord MA ebstone@comcast.net
(617) 306-6359

Center and Main

Concord MA

Unit A-1 1st Floor

DRAWN	
CHECKED	
DATE	3/10/19
SCALE	1/4" = 1'-0"
JOB NO.	
SHEET	A1-1
OF	SHEETS

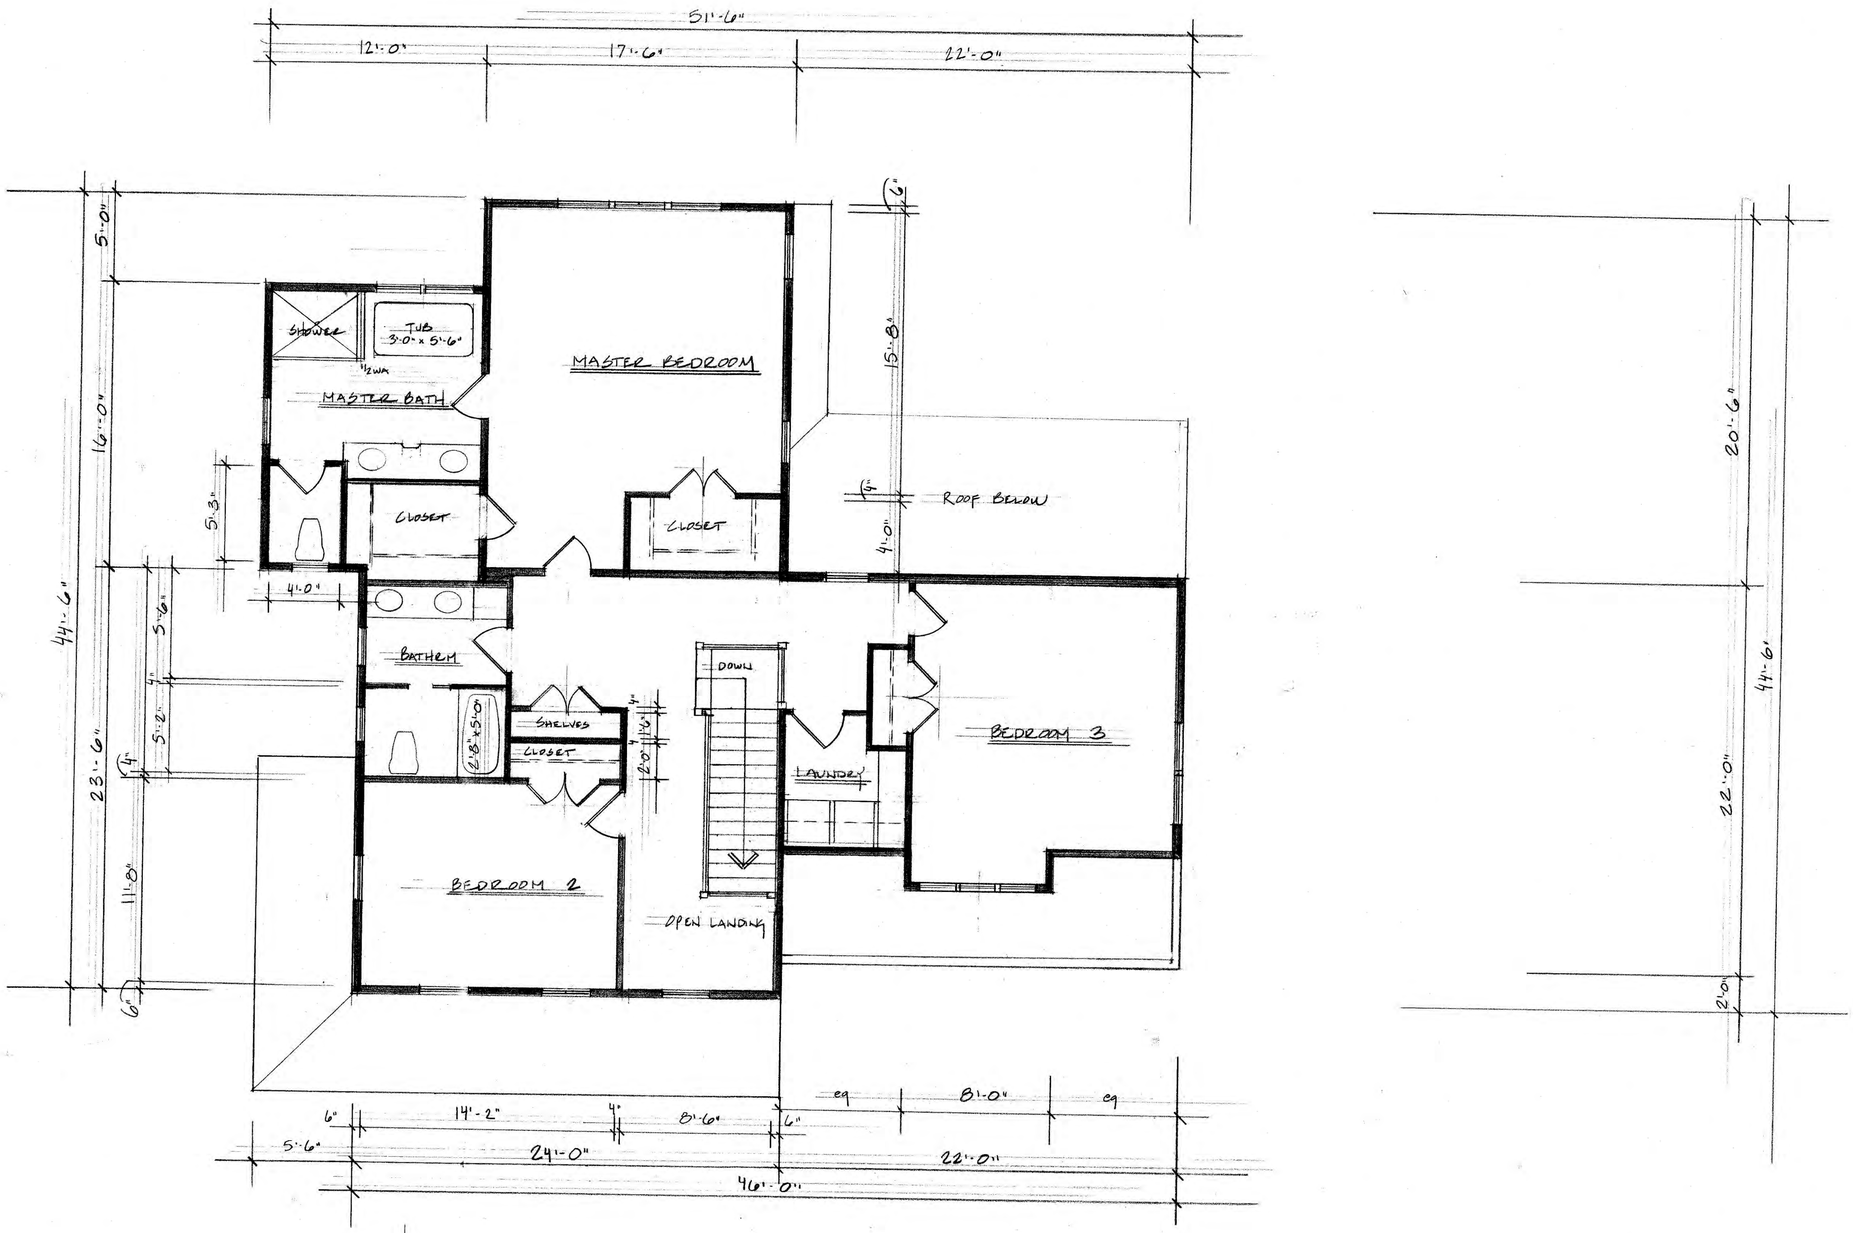

SECOND FLOOR PLAN - UNIT A1 1475 ф

REVISIONS	BY

Elise Braceras Stone, Architects
288 Old Marlboro Road, Concord MA elstone@comcast.net
(617) 306-6359

Center and Main

Concord MA

Unit A-1 2nd Floor

DRAWN	
CHECKED	
DATE	3/10/19
SCALE	1/4" = 1'-0"
JOB NO.	
SHEET	A1-2
OF	SHEETS

FRONT ELEVATION

RIGHT SIDE ELEVATION

REVISIONS	BY

Elise Braceras Stone, Architects
288 Old Marlboro Road, Concord MA ebstone@comcast.net
(617) 306-6359

Center and Main

Concord MA

Unit A-1 Elevations

DRAWN	
CHECKED	
DATE	3/10/19
SCALE	1/4" = 1'-0"
JOB NO.	
SHEET	A1-3
OF	SHEETS

REAR ELEVATION

LEFT SIDE ELEVATION

REVISIONS	BY

Elise Braceras Stone, Architects
288 Old Marlboro Road, Concord MA ebstone@comcast.net
(617) 306-6359

Center and Main

Concord MA

Unit A-1 Elevations

DRAWN	
CHECKED	
DATE	3/10/19
SCALE	1/4" = 1'-0"
JOB NO.	
SHEET	A1-4
OF	SHEETS

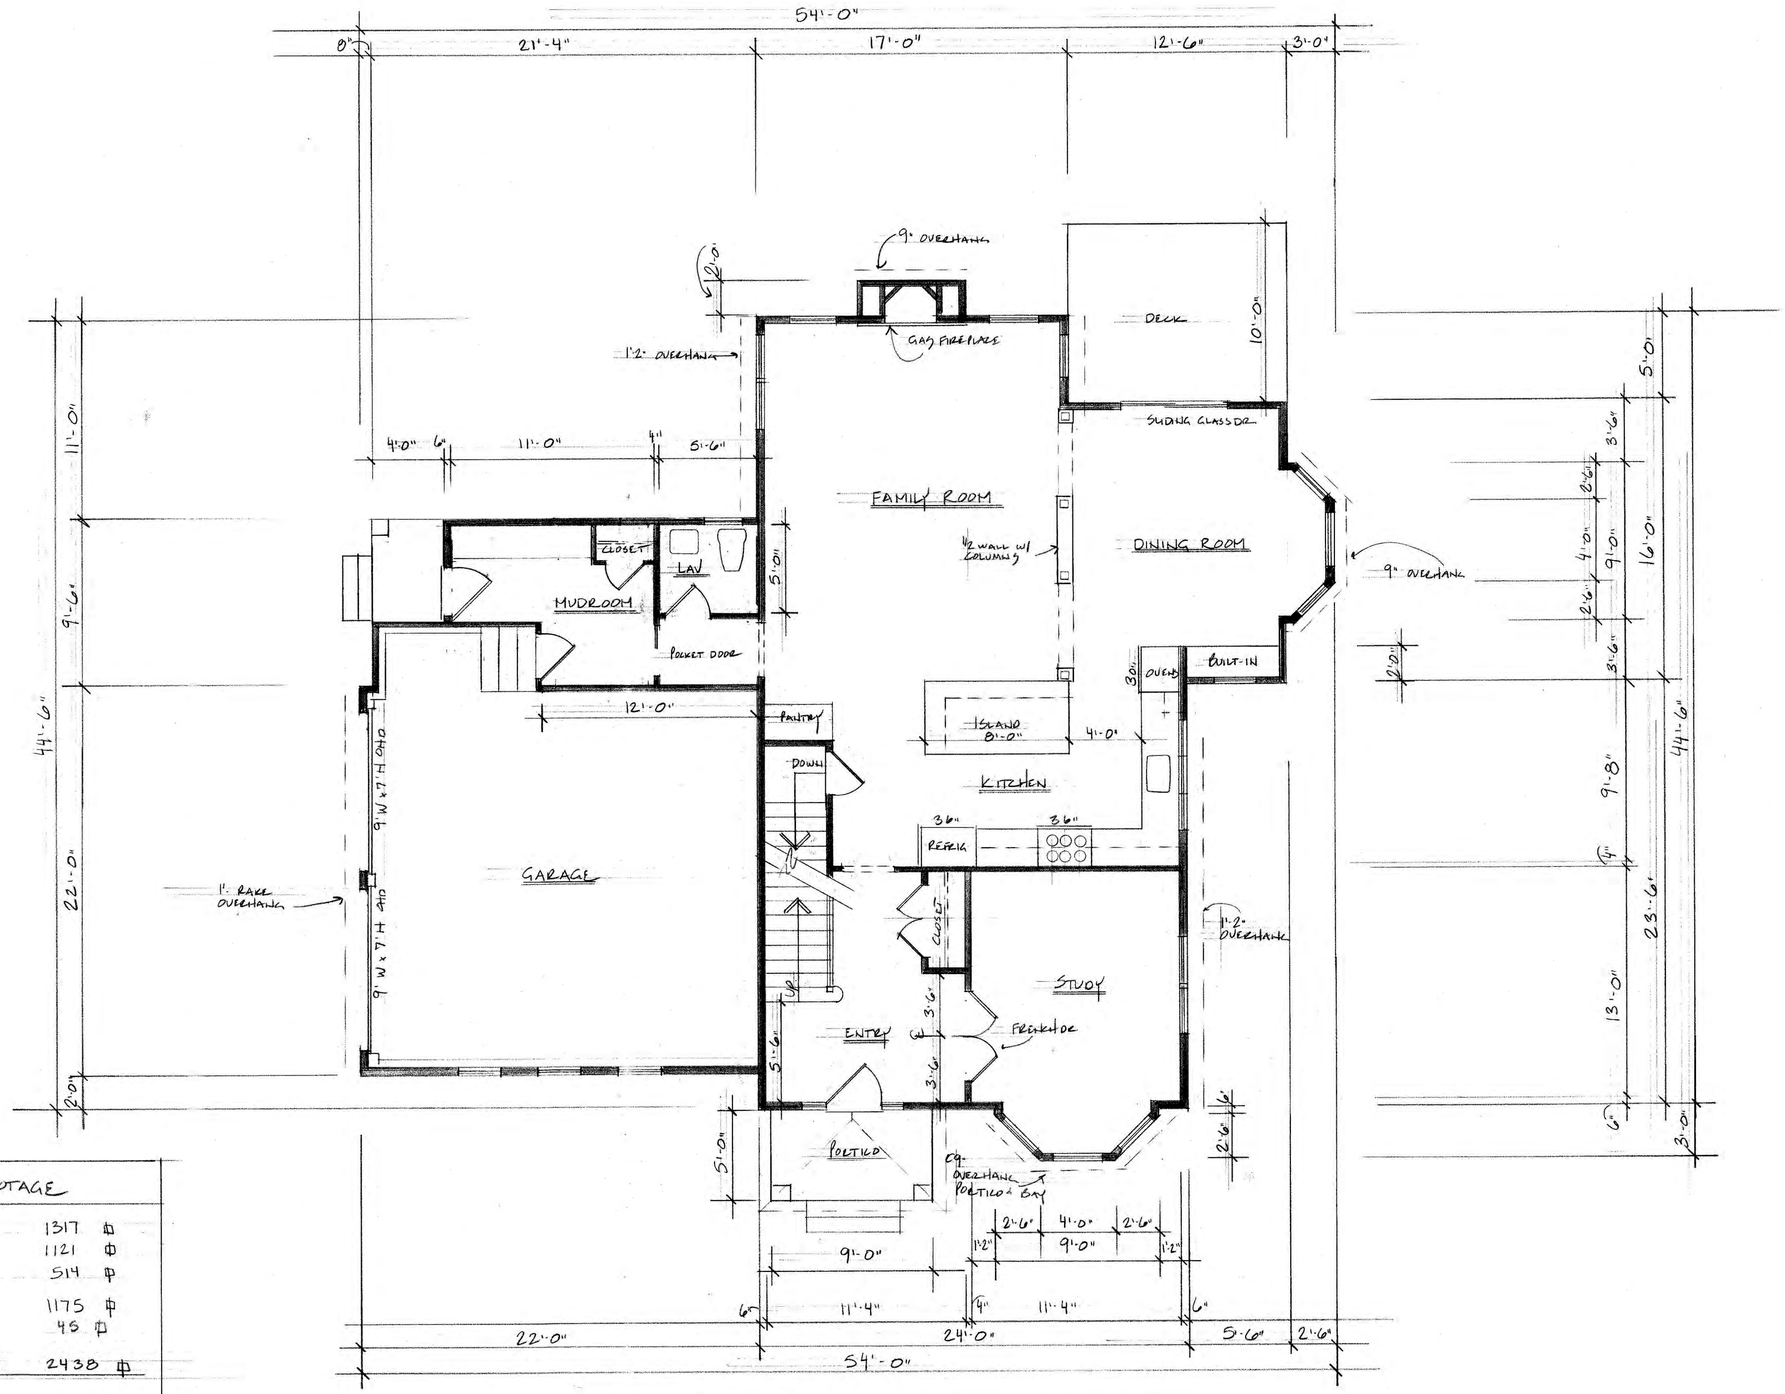

FIRST FLOOR PLAN - UNIT A-2

SQUARE FOOTAGE		
FIRST FLOOR	1317	⊕
SECOND FLOOR	1121	⊕
GARAGE	514	⊕
BSMT	1175	⊕
PORTICO	45	⊕
TOTAL LIVING SPACE	2438	⊕

REVISIONS	BY

Elise Braceras Stone, Architects
288 Old Marlboro Road, Concord MA ebstone@comcast.net
(617) 306-6359

Center and Main

Concord MA

Unit A-2 1st Floor Plan

DRAWN	
CHECKED	
DATE	3/18/19
SCALE	1/4" = 1'-0"
JOB NO.	
SHEET	A2-1
OF	SHEETS

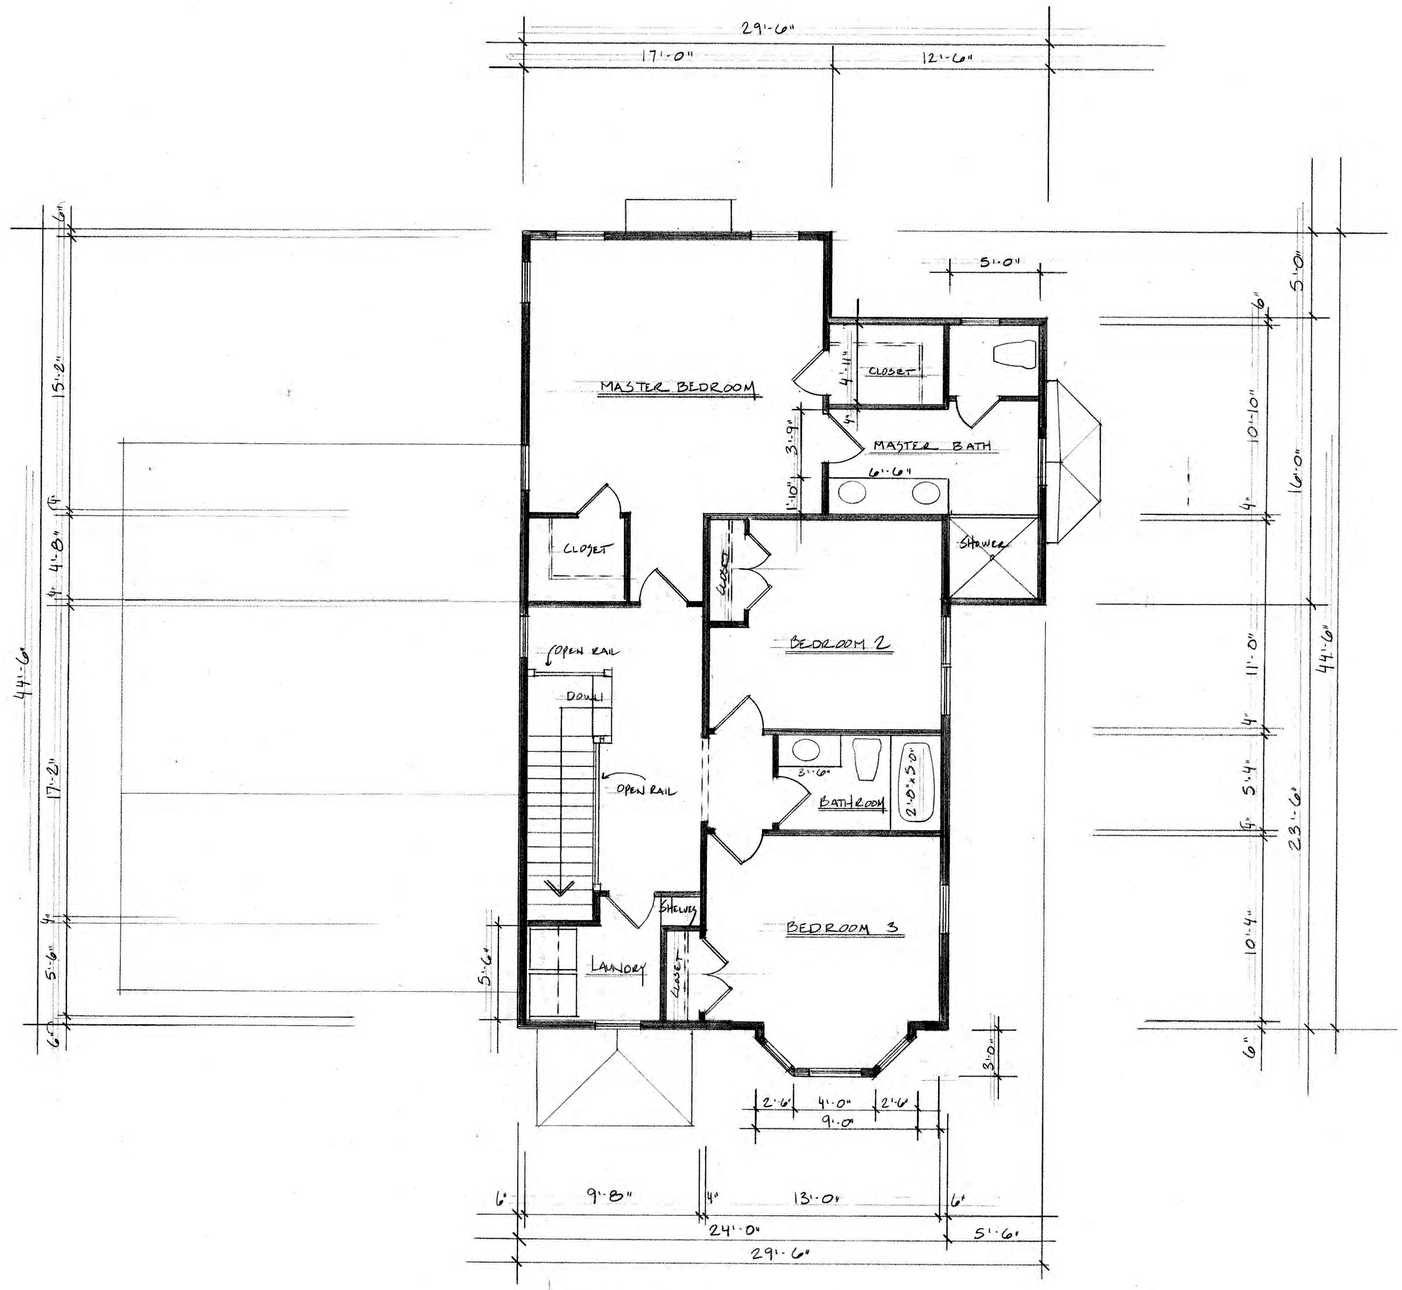

SECOND FLOOR PLAN - UNIT A-2

REVISIONS	BY

Elise Braceras Stone, Architects
288 Old Marlboro Road, Concord MA ebstone@comcast.net
(617) 306-6359

Center and Main

Concord MA

Unit A-2 2nd Floor Plan

DRAWN	
CHECKED	
DATE	3/10/19
SCALE	1/4" = 1'-0"
JOB NO.	
SHEET	A2-2
OF	SHEETS

FRONT ELEVATION A2

RIGHT SIDE ELEVATION

REVISIONS	BY

Elise Braceras Stone, Architects
288 Old Marlboro Road, Concord MA ebstone@comcast.net
(617) 306-6359

Center and Main

Concord MA

Unit A-2 Elevations

DRAWN	
CHECKED	
DATE	3/10/19
SCALE	1/4" = 1'-0"
JOB NO.	
SHEET	A2-3
OF	SHEETS

LEFT SIDE ELEVATION

REAR ELEVATION

REVISIONS	BY

Elise Braceras Stone, Architects
288 Old Marlboro Road, Concord MA ebstone@comcast.net
(617) 306-6359

Center and Main

Concord MA

Unit A-2 Elevations

DRAWN	
CHECKED	
DATE	3/10/19
SCALE	1/4" = 1'-0"
JOB NO.	
SHEET	A2-4
OF	SHEETS

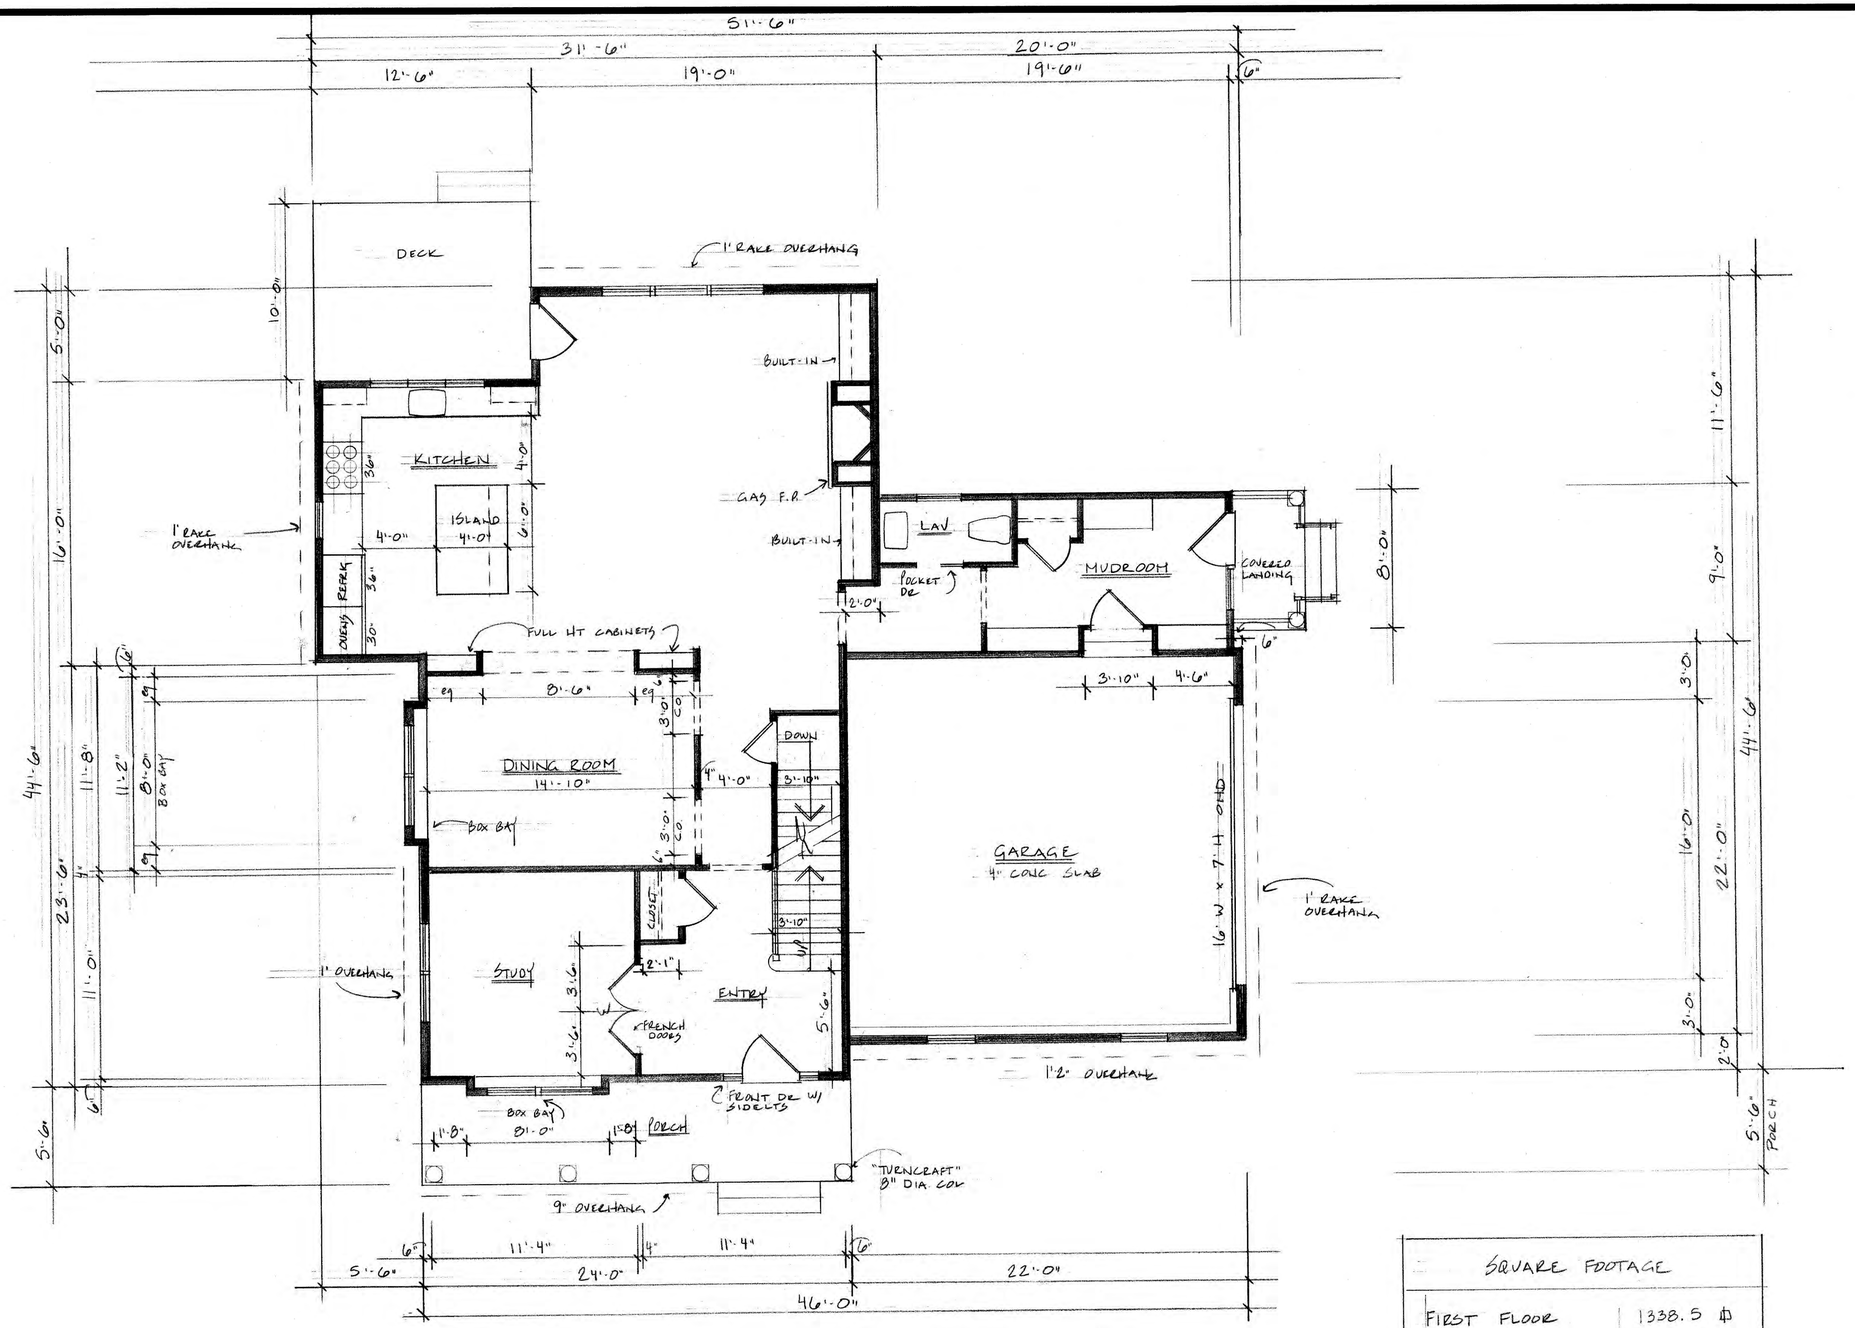

FIRST FLOOR PLAN UNIT A-3

SQUARE FOOTAGE	
FIRST FLOOR	1338.5 ☐
SECOND FLOOR	1517 ☐
GARAGE	484 ☐
BSMT	1163 ☐
FRONT PORCH/SIDE PORCH	160 ☐
TOTAL LIVING SPACE	2855.5 ☐

REVISIONS	BY

Elise Braceras Stone, Architects
288 Old Marlboro Road, Concord MA ebstone@comcast.net
(617) 306-6359

Center and Main

Concord MA

Unit A-3 1st Floor Plan

DRAWN	
CHECKED	
DATE	3/10/19
SCALE	1/4" = 1'-0"
JOB NO.	
SHEET	A3-1
OF	SHEETS

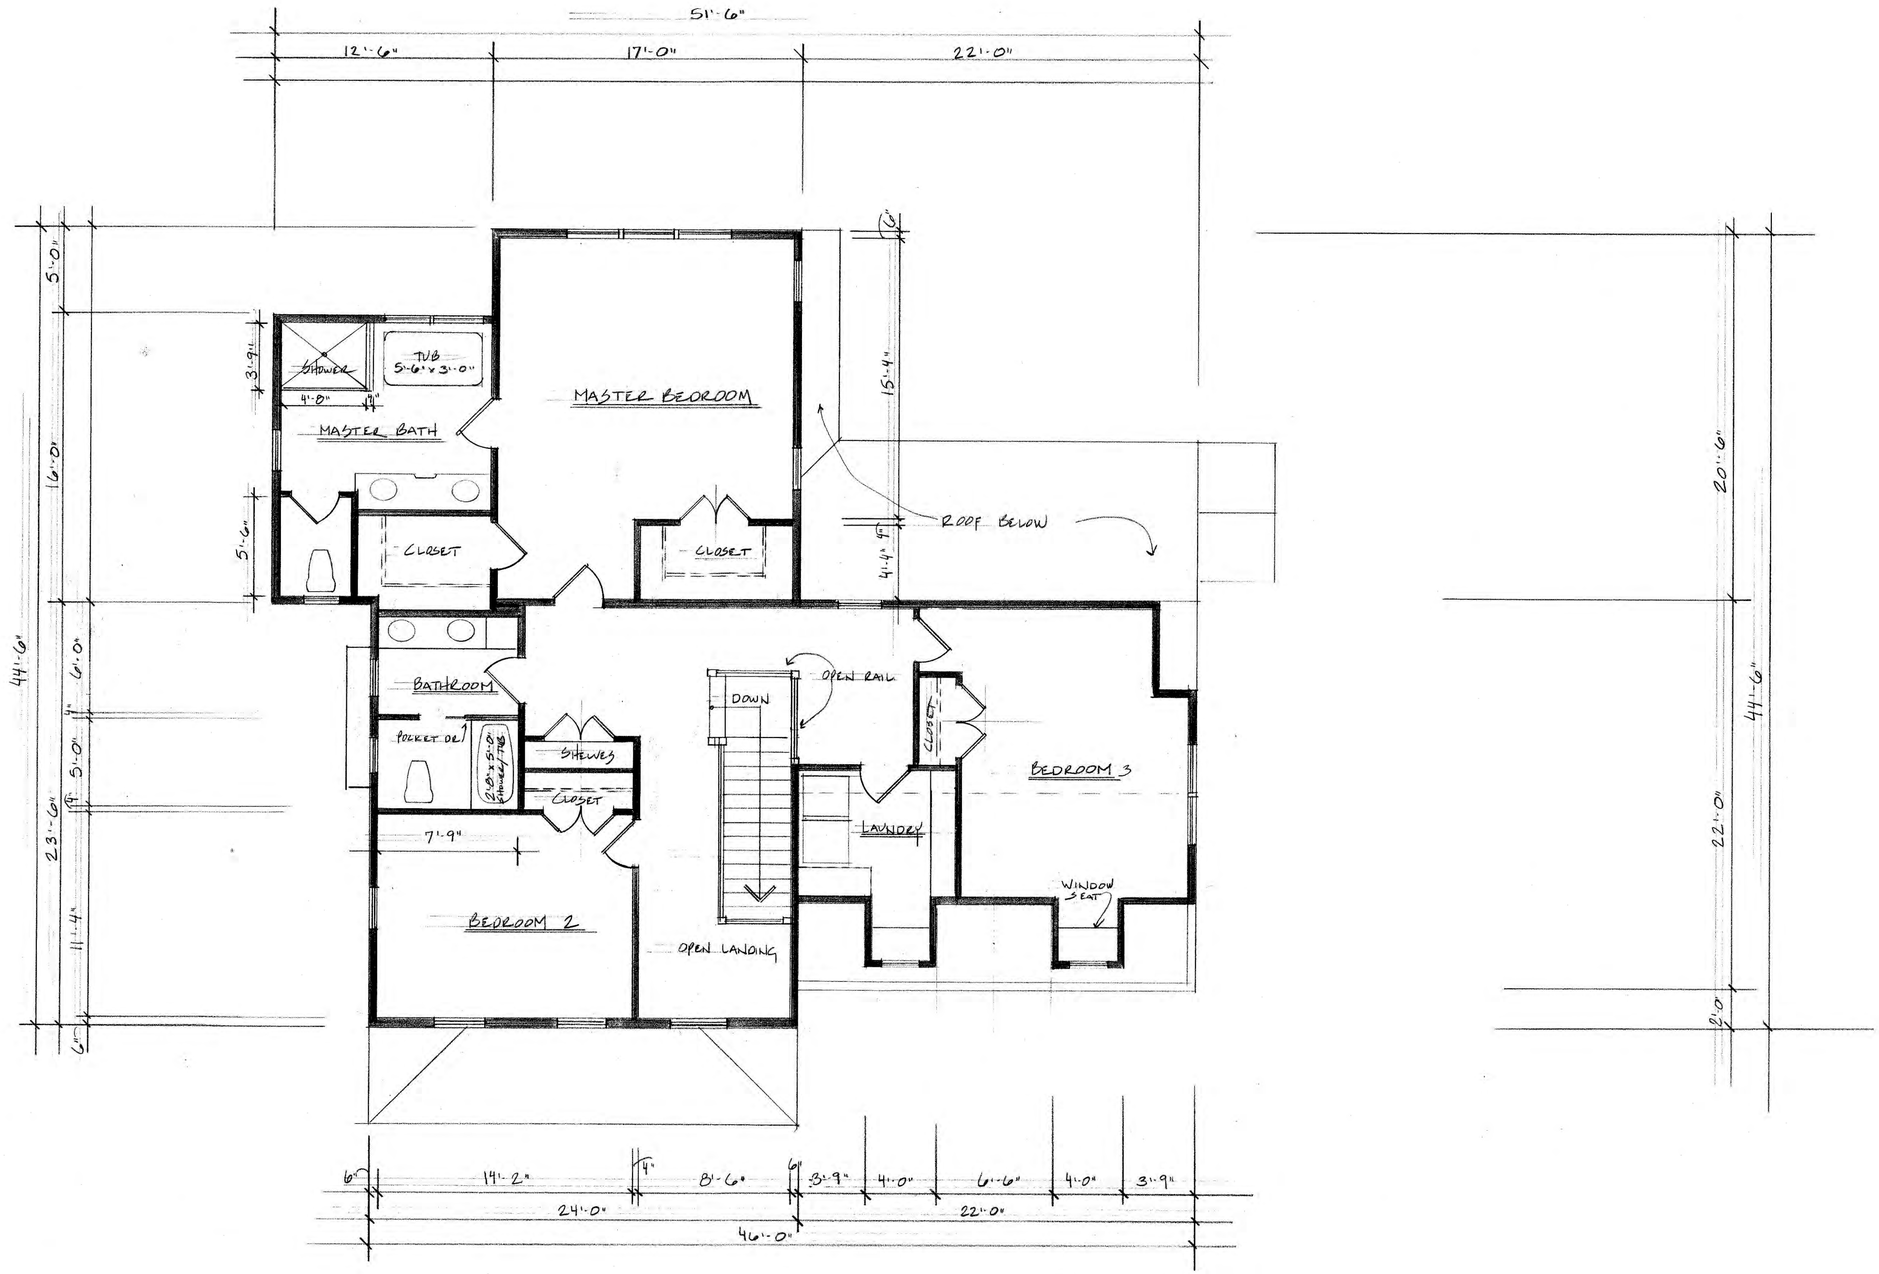

SECOND FLOOR PLAN

REVISIONS	BY

Elise Braceras Stone, Architects
288 Old Marlboro Road, Concord MA elstone@comcast.net
(617) 306-6359

Center and Main

Concord MA

Unit A-3 2nd Floor Plan

DRAWN	
CHECKED	
DATE	3/10/19
SCALE	1/4" = 1'-0"
JOB NO.	
SHEET	A3-2
OF	SHEETS

FRONT ELEVATION

RIGHT SIDE ELEVATION

REVISIONS	BY

Elise Braceras Stone, Architects
288 Old Marlboro Road, Concord MA ebstone@comcast.net
(617) 306-6359

Center and Main

Concord MA

Unit A-3 Elevations UNIT 5

DRAWN	
CHECKED	
DATE	3/10/19
SCALE	1/4" = 1'-0"
JOB NO.	
SHEET	A3-3
OF	SHEETS

REAR ELEVATION

LEFT SIDE ELEVATION

REVISIONS	BY

Elise Braceras Stone, Architects

288 Old Marlboro Road, Concord MA ebstone@comcast.net
(617) 306-6359

Center and Main

Concord MA

Unit A-3 Elevations

DRAWN	
CHECKED	
DATE	3/10/19
SCALE	1/4" = 1'-0"
JOB NO.	
SHEET	A3-4
OF	SHEETS

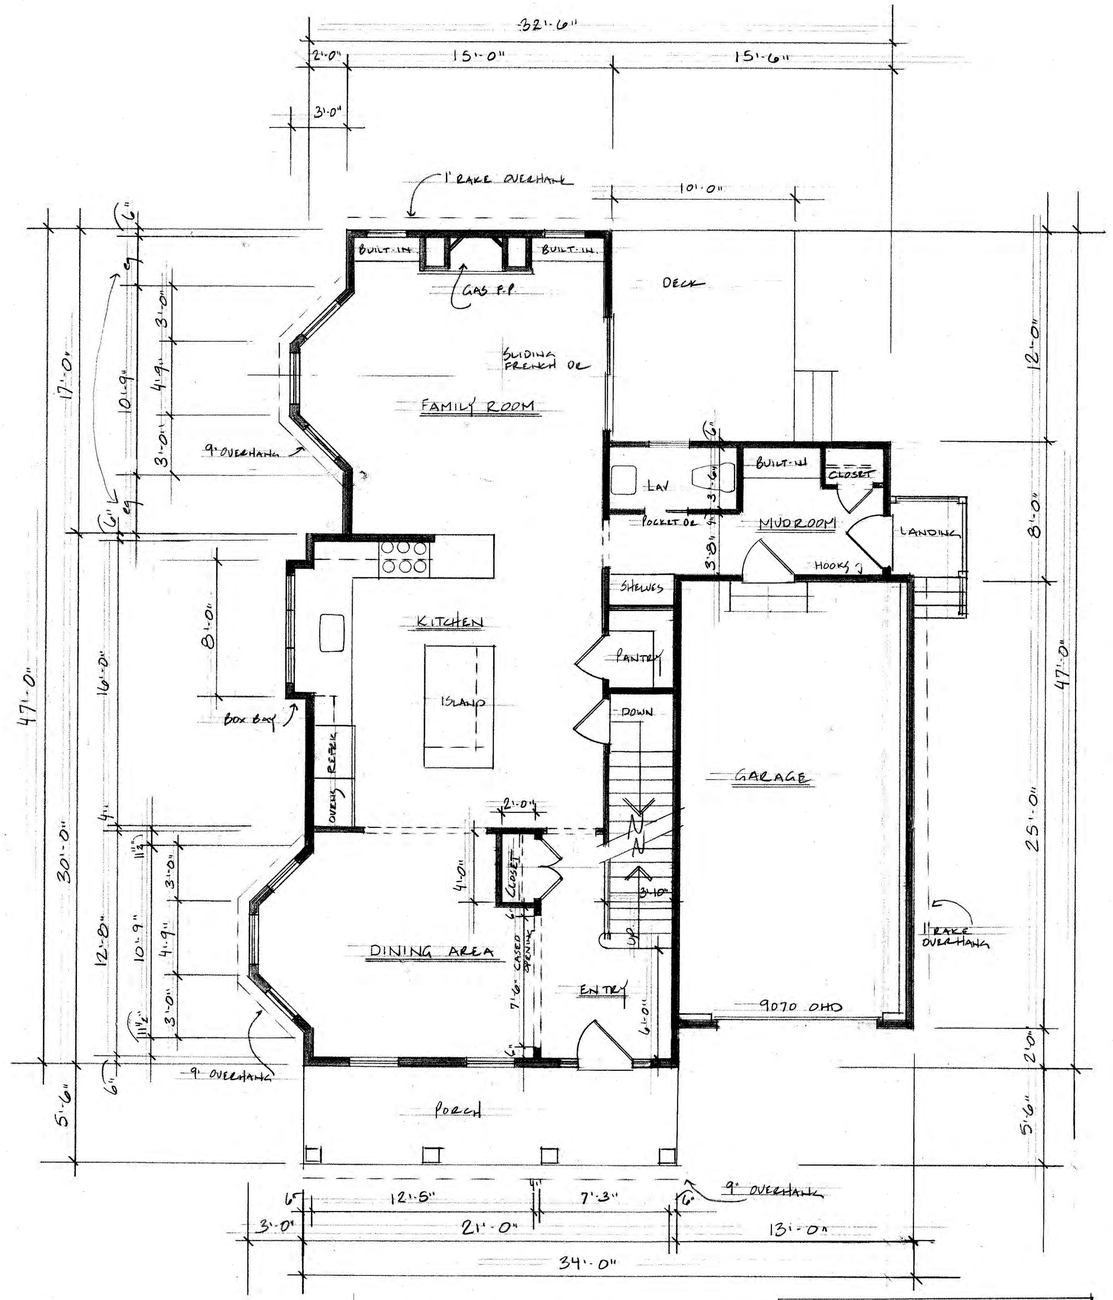

FIRST FLOOR PLAN B-1

SQUARE FOOTAGE	
1ST FLOOR	1046 ☐
2nd FLOOR	1192 ☐
BASEMENT	922 ☐
GARAGE	287.5 ☐
TOTAL	3417.5 ☐
TOTAL LIVING	2238 ☐

REVISIONS	BY

Elise Braceras Stone, Architects
288 Old Marlboro Road, Concord MA ebstone@comcast.net
(617) 306-6359

Center and Main

Concord MA

Unit B-1 First Floor Plan

DRAWN	
CHECKED	
DATE	3/10/19
SCALE	1/4" = 1'-0"
JOB NO.	
SHEET	B-1
OF	SHEETS

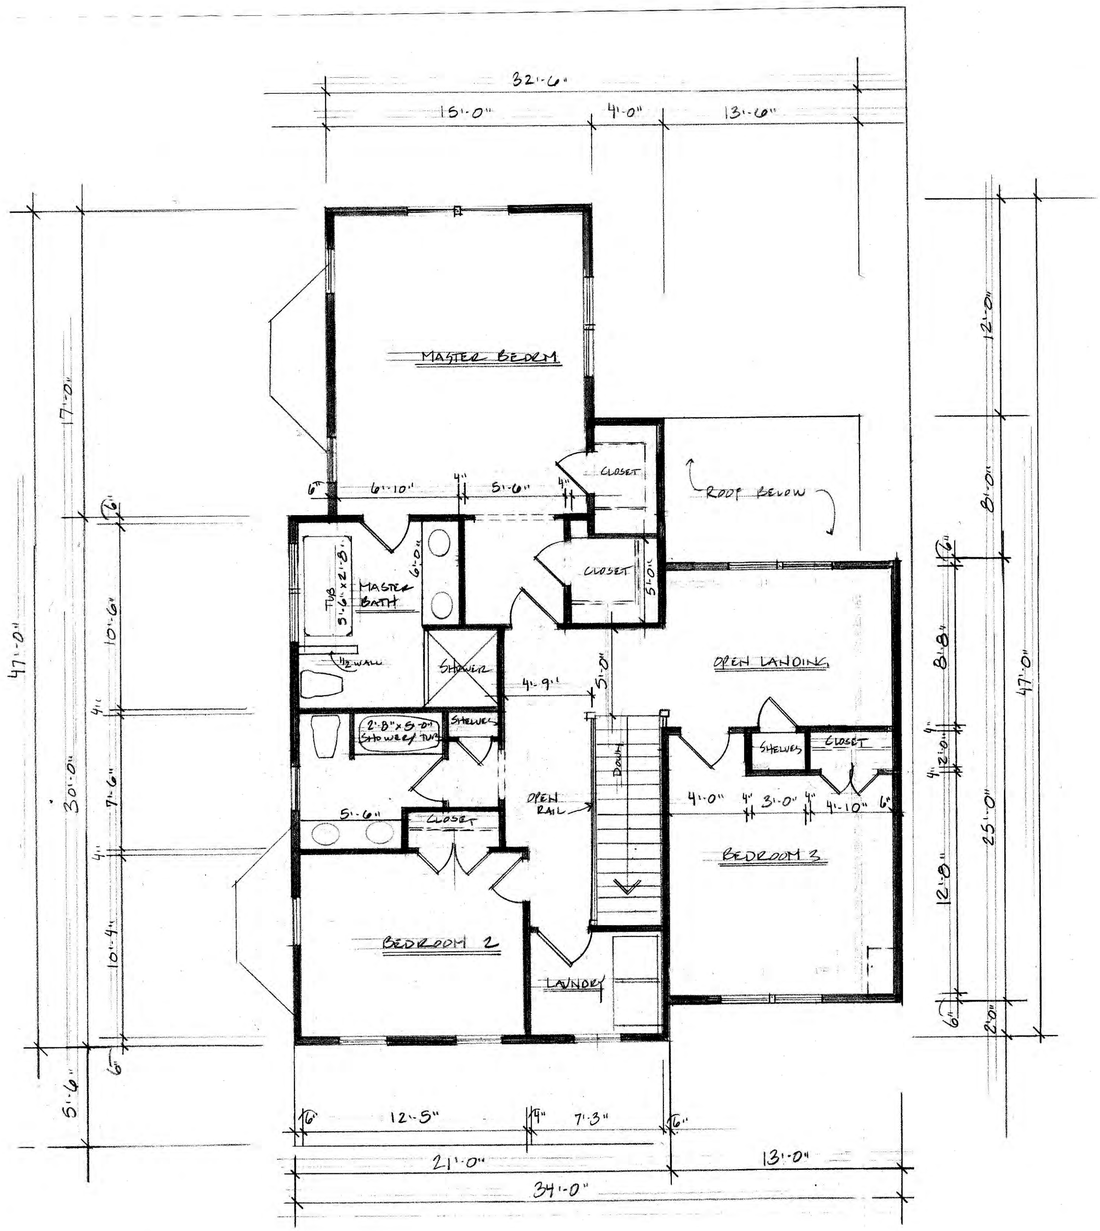

SECOND FLOOR PLAN UNIT B-1 #19

REVISIONS	BY

Elise Braceras Stone, Architects
288 Old Marlboro Road, Concord MA ebstone@comcast.net
(617) 306-6359

Center and Main

Concord MA

Unit B-1 Second Floor Plan

DRAWN	
CHECKED	
DATE	3/10/19
SCALE	1/4" = 1'-0"
JOB NO.	
SHEET	B-2
OF	SHEETS

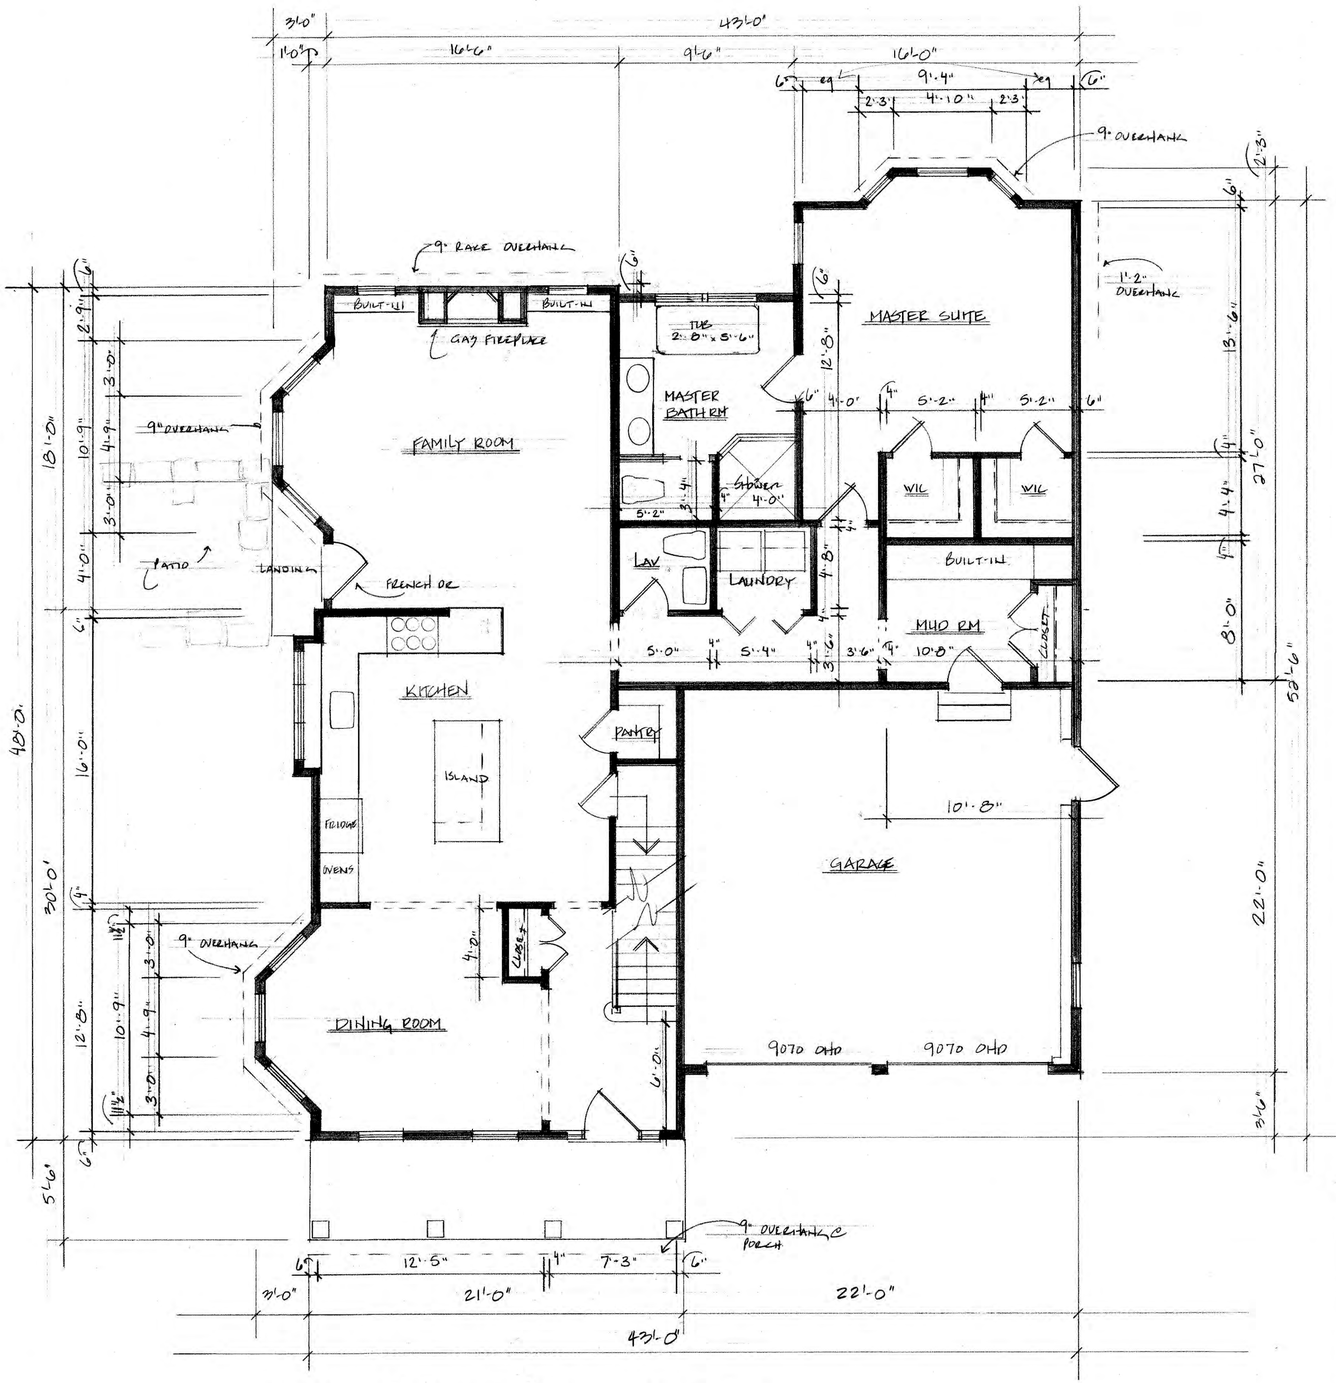

FIRST FLOOR PLAN B-2 #18

SQUARE FOOTAGE

FIRST FLOOR	1608.5 □
SECOND FLOOR	870 □
BASEMENT	1608.5 □
GARAGE	484 □
TOTAL	4571. □
TOTAL LIVING	2478.5 □

REVISIONS	BY

Elise Braceras Stone, Architects
288 Old Marlboro Road, Concord MA ebstone@comcast.net
(617) 306-6359

Center and Main

Concord MA

Unit B-2 First Floor Plan

DRAWN

CHECKED

DATE 3/10/19

SCALE 1/4" = 1'-0"

JOB NO.

SHEET B2-3

OF SHEETS

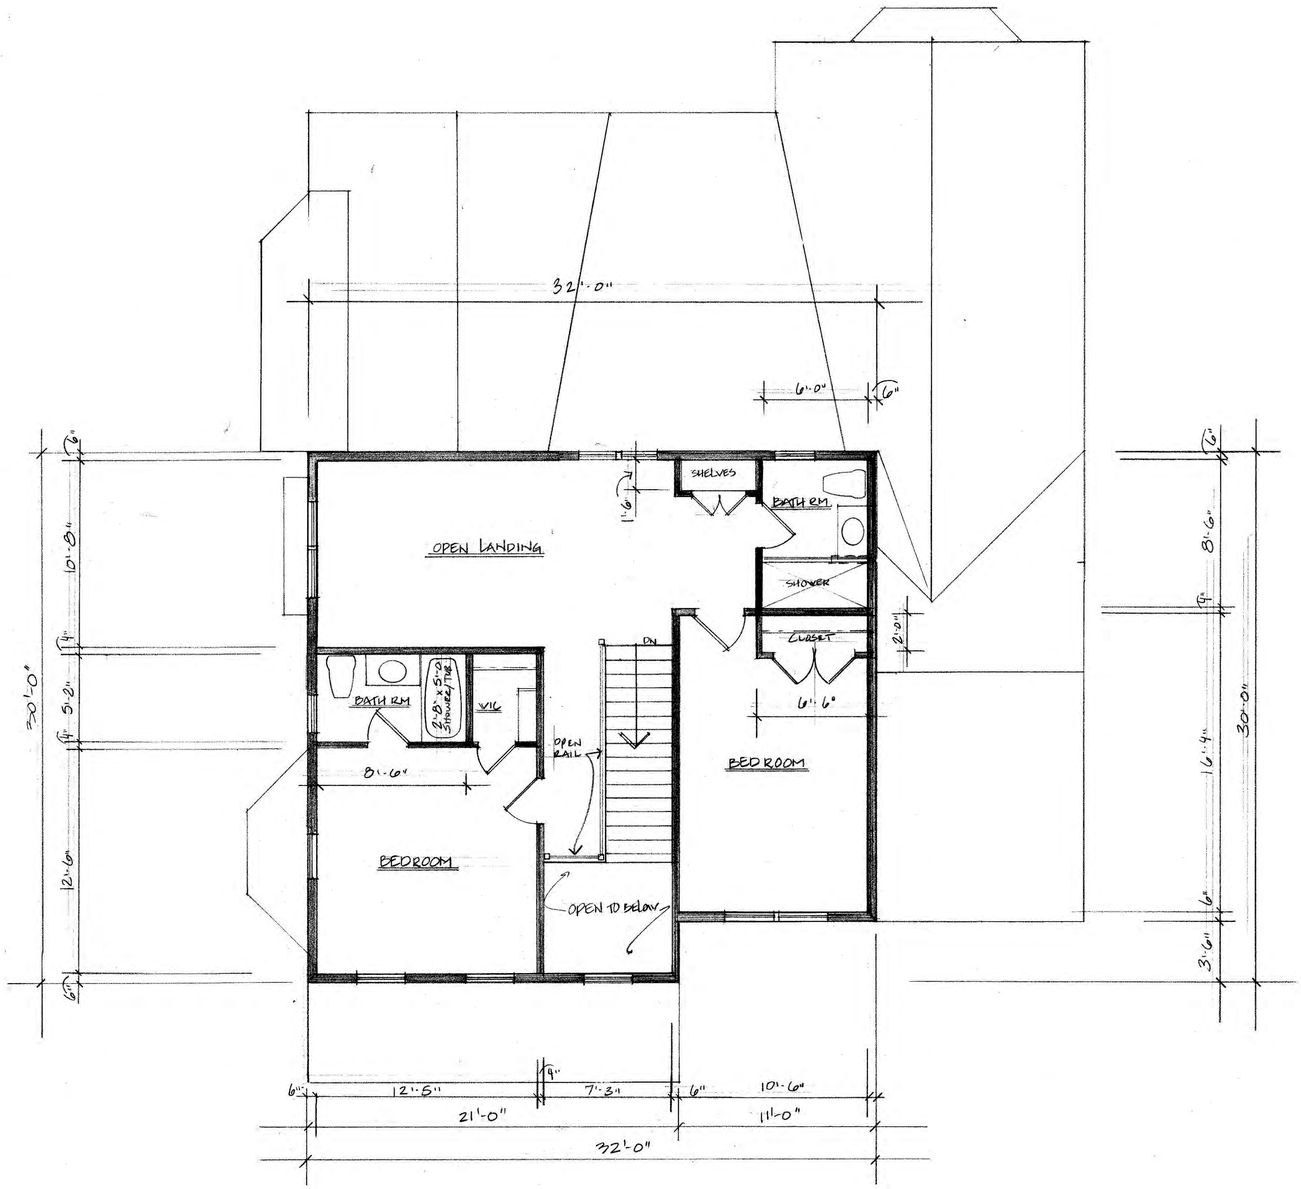

SECOND FLOOR PLAN B-2 #18

REVISIONS	BY

Elise Braceras Stone, Architects
288 Old Marlboro Road, Concord MA ebstone@comcast.net
(617) 306-6359

Center and Main

Concord MA

Unit B-2 Second Floor Plan

DRAWN	
CHECKED	
DATE	3/10/19
SCALE	1/4" = 1'-0"
JOB NO.	
SHEET	B-4
OF	SHEETS

UNIT B-2 #18

UNIT B-1 #19

REVISIONS	BY

Elise Braceras Stone, Architects
288 Old Marlboro Road, Concord MA ebstone@comcast.net
(617) 306-6359

Center and Main

Concord MA

Unit B-1 and B-2 Front Elevation

DRAWN	
CHECKED	
DATE	3/10/19
SCALE	1/4" = 1'-0"
JOB NO.	
SHEET	B-5
OF	SHEETS

REAR ELEVATION #18

REAR ELEVATION #19

REVISIONS	BY

Elise Braceras Stone, Architects

288 Old Marlboro Road, Concord MA ebstone@comcast.net
(617) 306-6359

Center and Main

Concord MA

Unit B-1 and B-2 Rear Elevation

DRAWN	
CHECKED	
DATE	3/10/19
SCALE	1/4" = 1'-0"
JOB NO.	
SHEET	B-6
OF	SHEETS

LEFT SIDE ELEVATION B-1

RIGHT SIDE ELEVATION B-1

REVISIONS	BY

Elise Braceras Stone, Architects
288 Old Marlboro Road, Concord MA ebstone@comcast.net
(617) 306-6359

Center and Main

Concord MA

Unit B-1 Side Elevations

DRAWN	
CHECKED	
DATE	3/10/19
SCALE	1/4" = 1'-0"
JOB NO.	
SHEET	B-7
OF	SHEETS

LEFT SIDE ELEVATION B2

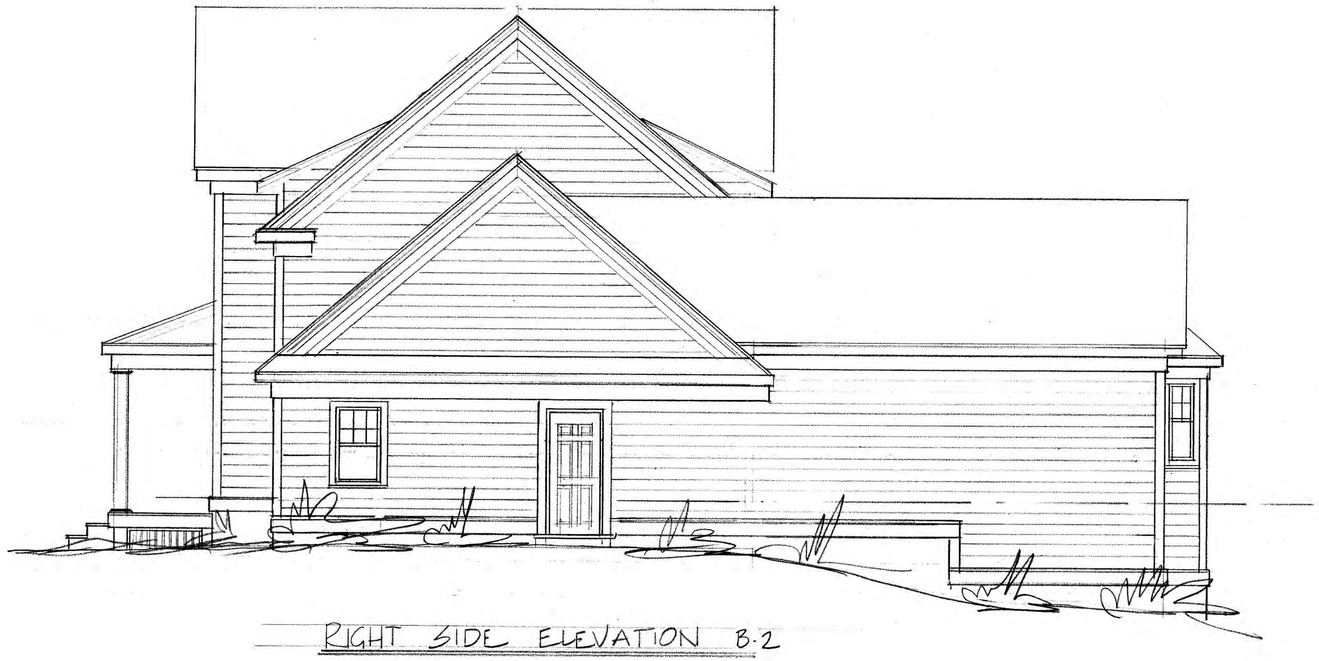

RIGHT SIDE ELEVATION B-2

REVISIONS	BY

Elise Braceras Stone, Architects
288 Old Marlboro Road, Concord MA ebstone@comcast.net
(617) 306-6359

Center and Main

Concord MA

Unit B-2 Side Elevations

DRAWN	
CHECKED	
DATE	3/10/19
SCALE	1/4" = 1'-0"
JOB NO.	
SHEET	B-8
OF	SHEETS

SQUARE FOOTAGE			
C-1		C-2	
1st FLR	1345 ☐	1st FLR	951 ☐
2nd FLR	640 ☐	2nd FLR	752 ☐
BSMT	1345 ☐	BSMT	951 ☐
GARAGE	286 ☐	GARAGE	280 ☐
TOTAL	3616 ☐	TOTAL	2940 ☐
TOTAL LIVING	1985 ☐	TOTAL LIVING	1703

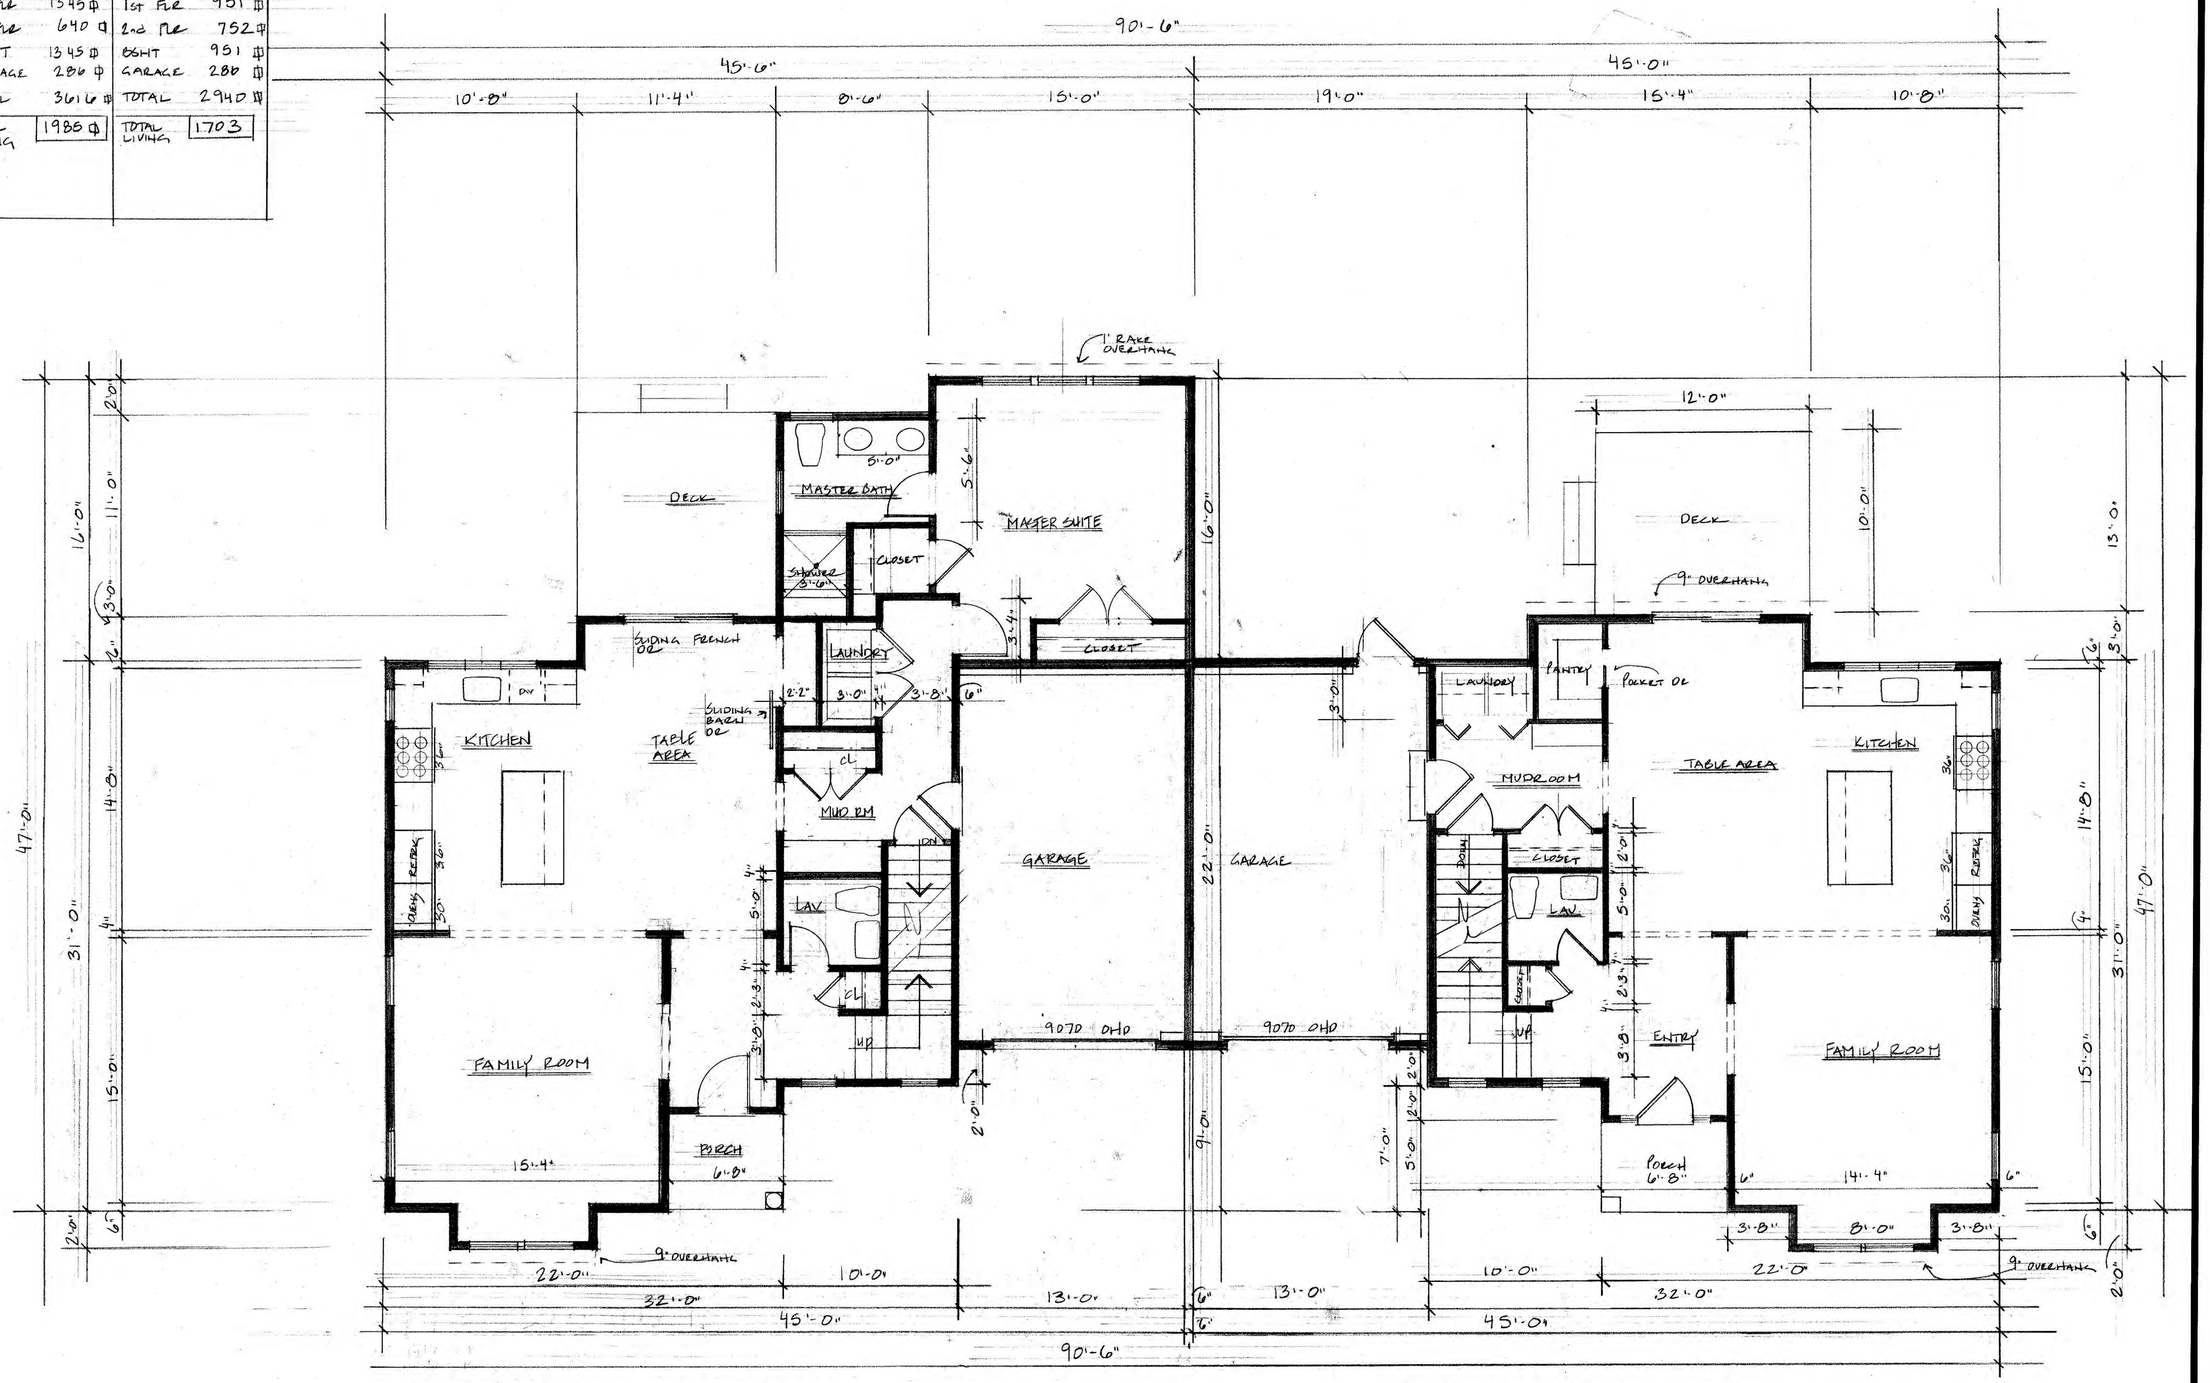

FIRST FLOOR PLAN C-2

FIRST FLOOR PLAN C-1

REVISIONS	BY

Elise Braceras Stone, Architects
288 Old Marlboro Road, Concord MA ebstone@comcast.net
(617) 306-6359

Center and Main

Concord MA

Unit C-1 and C-2 First Floor Plan

DRAWN	
CHECKED	
DATE	3/10/19
SCALE	1/4" = 1'-0"
JOB NO.	
SHEET	C-1
OF	SHEETS

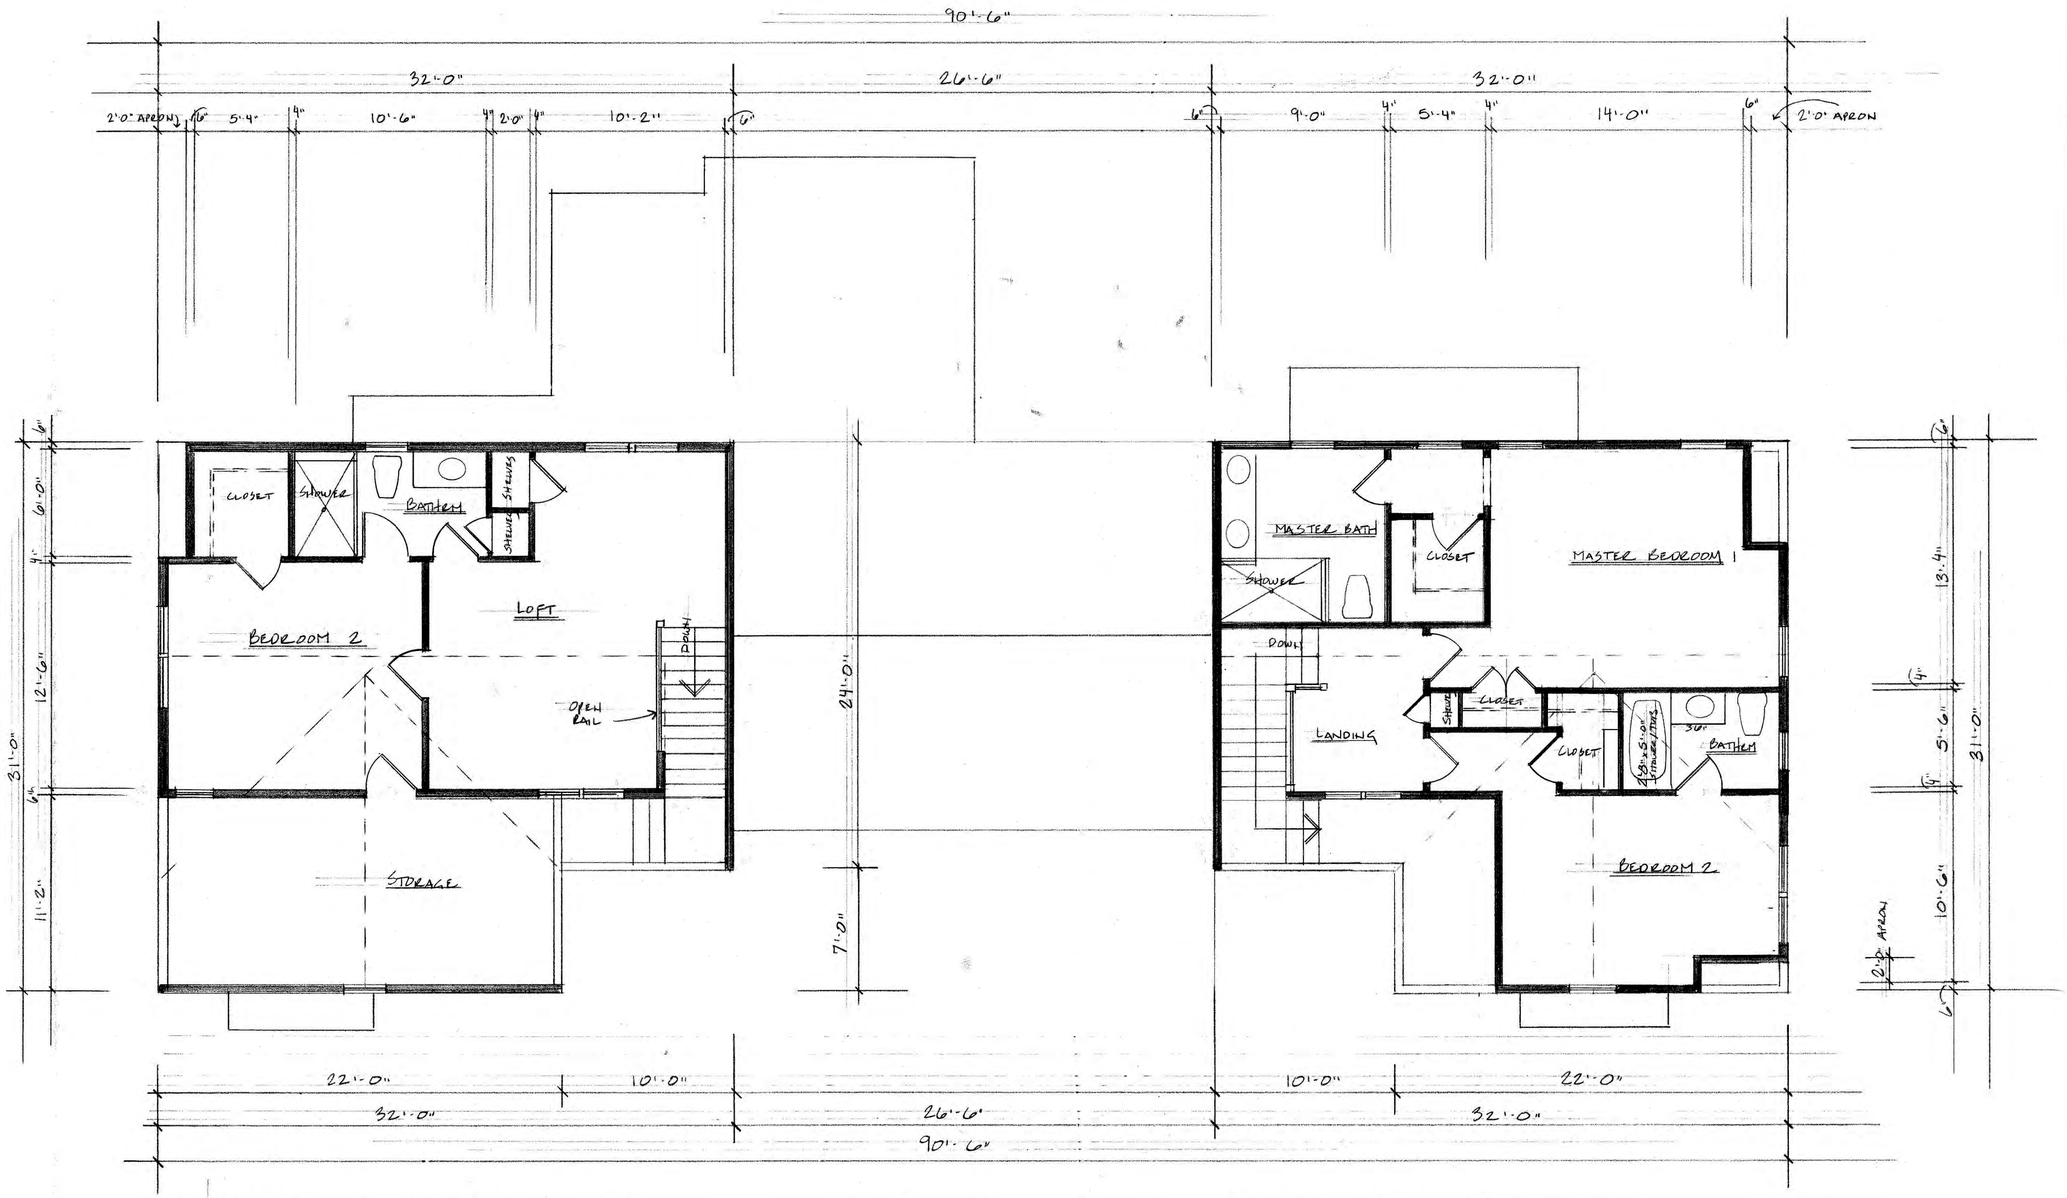

SECOND FLOOR PLAN C-2

SECOND FLOOR PLAN C-1

REVISIONS	BY

Elise Braceras Stone, Architects
288 Old Marlboro Road, Concord MA ebstone@comcast.net
(617) 306-6359

Center and Main

Concord MA

Unit C-1 and C-2 Second Floor Plan

DRAWN	
CHECKED	
DATE	3/10/19
SCALE	1/4" = 1'-0"
JOB NO.	
SHEET	C-2
OF	SHEETS

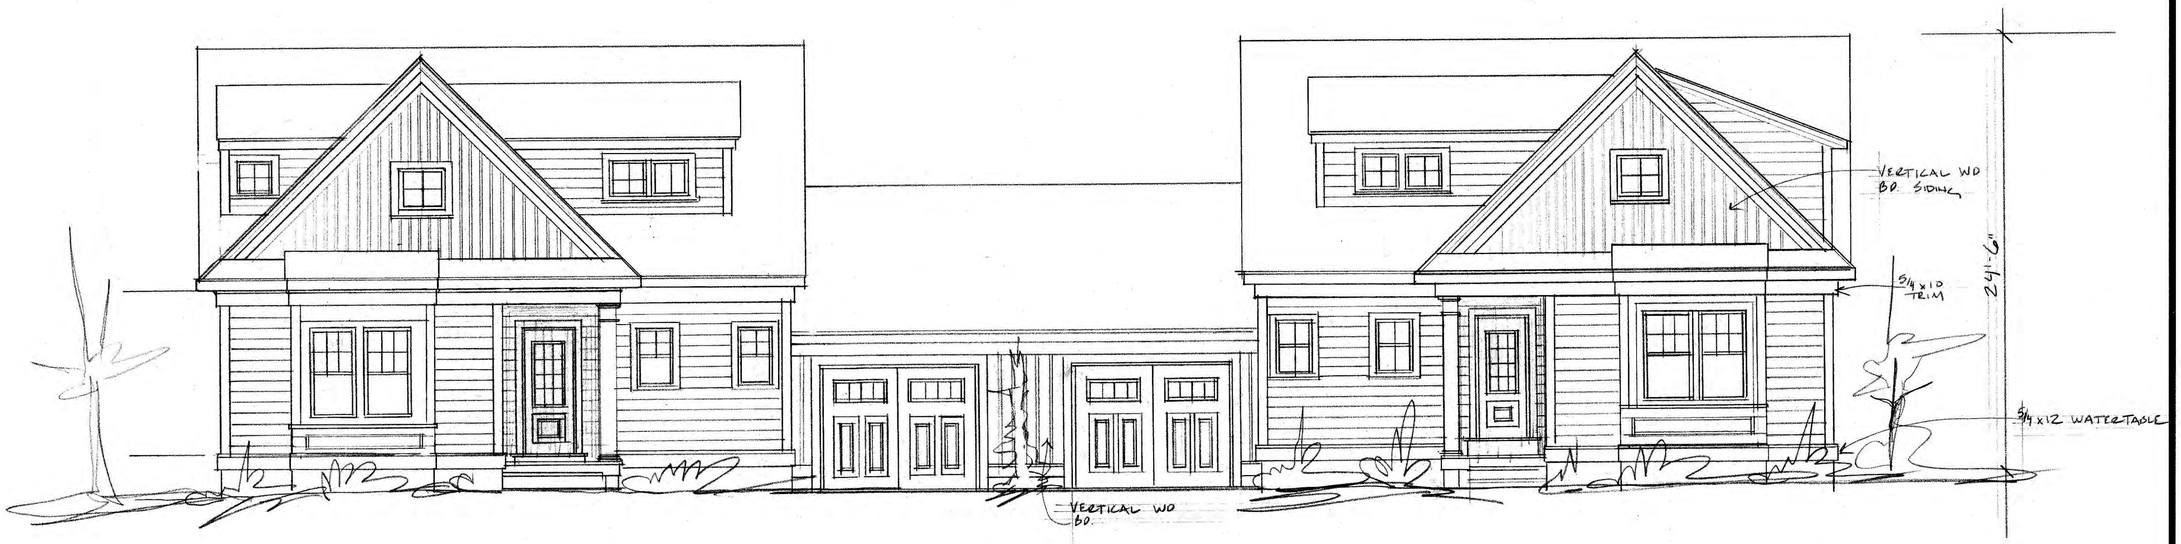

FRONT ELEVATION - UNIT C

REVISIONS	BY

Elise Braceras Stone, Architects
288 Old Marlboro Road, Concord MA ebstone@comcast.net
(617) 306-6359

Center and Main
Concord MA

Unit C-1 and C-2 Front Elevation

DRAWN	
CHECKED	
DATE	3/10/19
SCALE	1/4" = 1'-0"
JOB NO.	
SHEET	C-3
OF	SHEETS

REAR ELEVATION C-1

REAR ELEVATION C-2

REVISIONS	BY

Elise Braceras Stone, Architects

288 Old Marlboro Road, Concord MA ebstone@comcast.net

(617) 306-6359

Center and Main

Concord MA

Unit C-1 and C-2 Rear Elevation

DRAWN	
CHECKED	
DATE	3/10/19
SCALE	1/4" = 1'-0"
JOB NO.	
SHEET	C-4
OF	SHEETS

LEFT SIDE ELEVATION C-2

RIGHT SIDE ELEVATION C-1

REVISIONS	BY

Elise Braceras Stone, Architects
288 Old Marlboro Road, Concord MA ebstone@comcast.net
(617) 306-6359

Center and Main

Concord MA

Unit C-1 and C-2 Side Elevations

DRAWN	
CHECKED	
DATE	3/10/19
SCALE	1/4" = 1'-0"
JOB NO.	
SHEET	C-5
OF	SHEETS

SQUARE FOOTAGE			
UNIT D		UNIT E	
FIRST FL	1136 ⊕	FIRST FL	925 ⊕
SECOND FL	1378 ⊕	SECOND FL	925 ⊕
BASEMENT	1136 ⊕	BASEMENT	925 ⊕
GARAGE	528 ⊕	GARAGE	336 ⊕
TOTAL	4178 ⊕	TOTAL	3111 ⊕
LIVING SPACE	2514	LIVING SPACE	1850

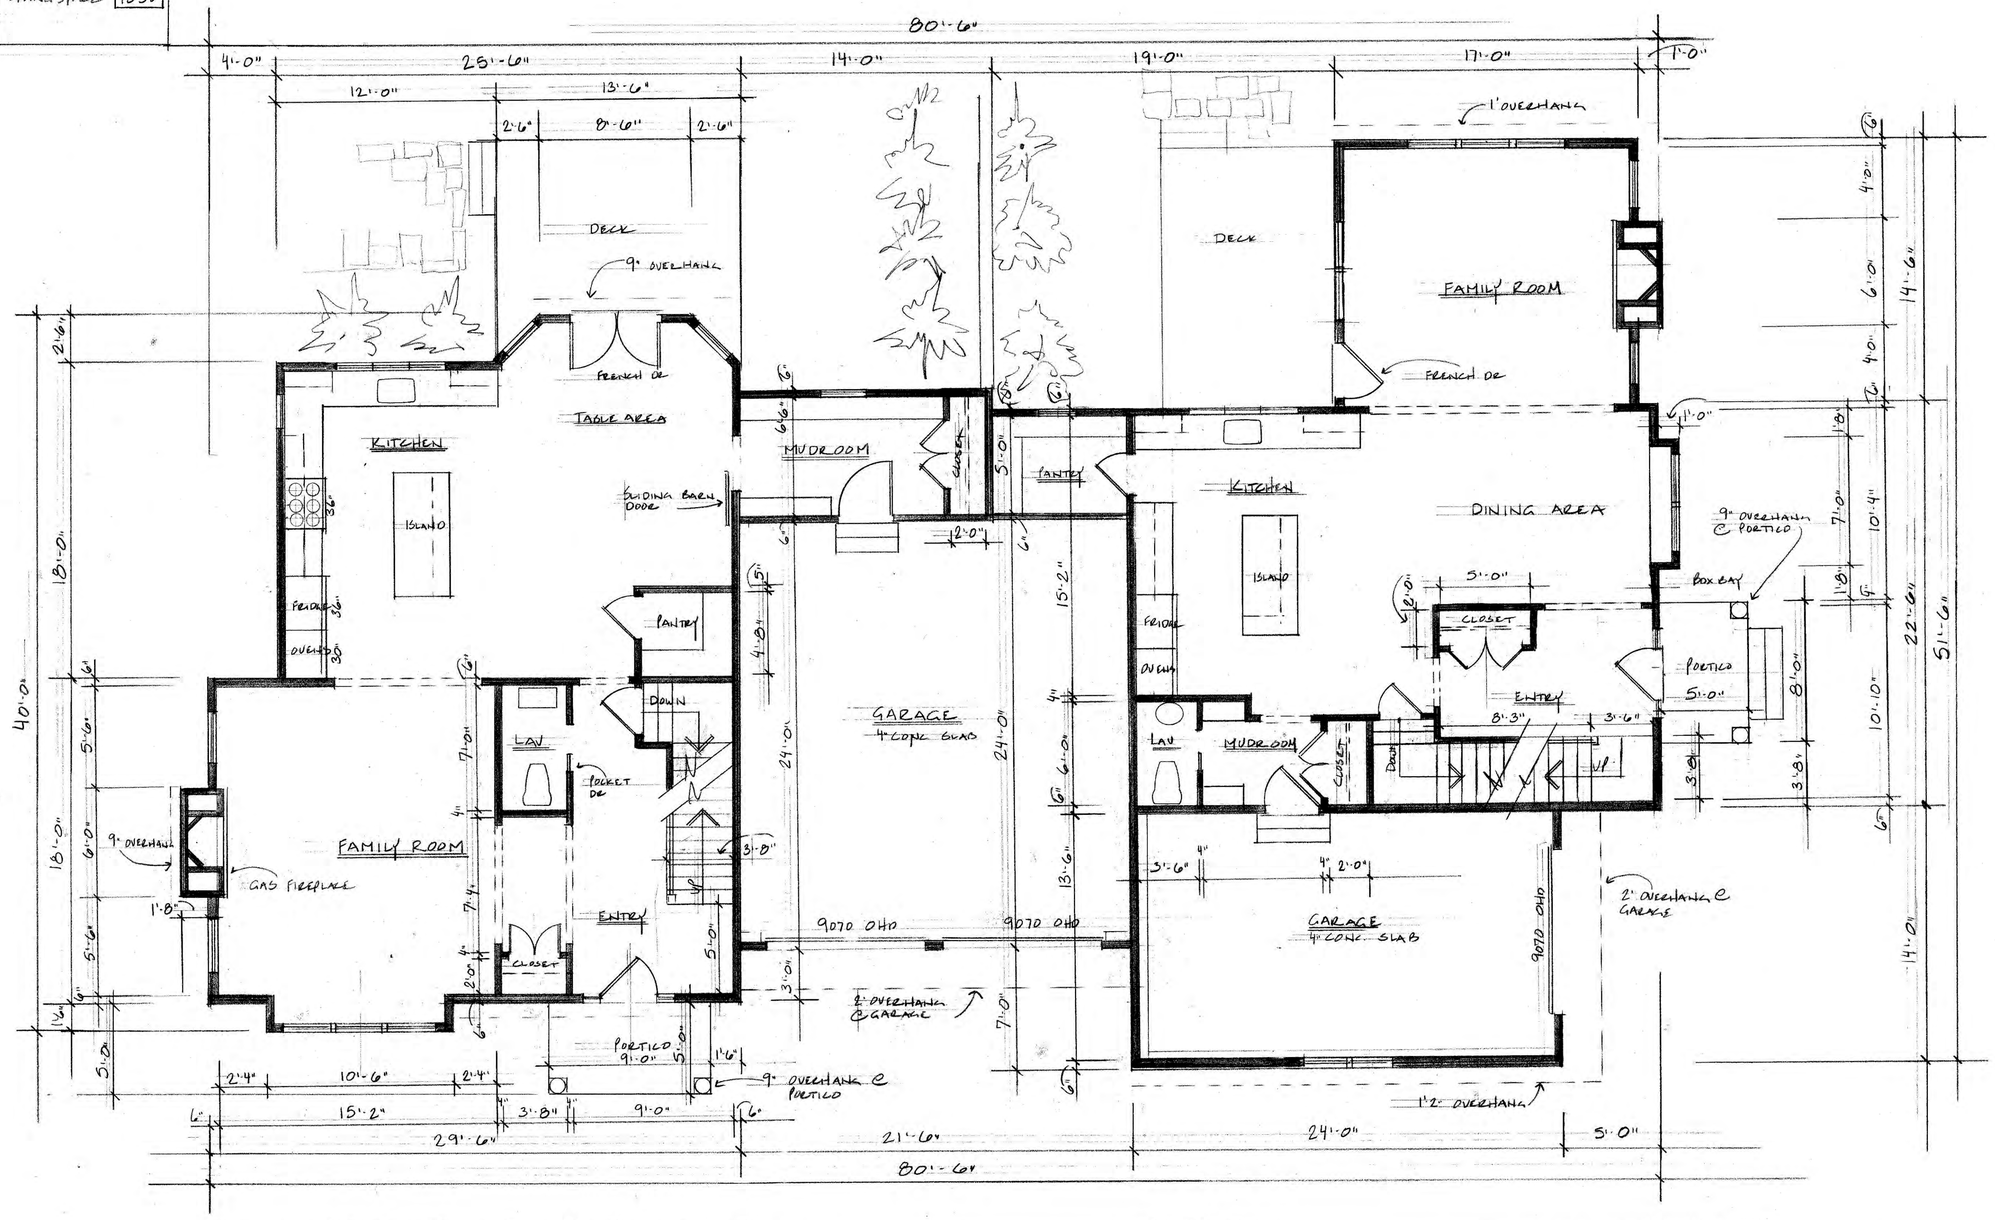

FIRST FLOOR PLAN UNIT D UNIT E

REVISIONS	BY

Elise Braceras Stone, Architects
288 Old Marlboro Road, Concord MA ebstone@comcast.net
(617) 306-6359

Center and Main
Concord MA
Unit D+E 1st Floor

DRAWN	
CHECKED	
DATE	3/10/19
SCALE	1/4" = 1'-0"
JOB NO.	
SHEET	DE-1
OF	SHEETS

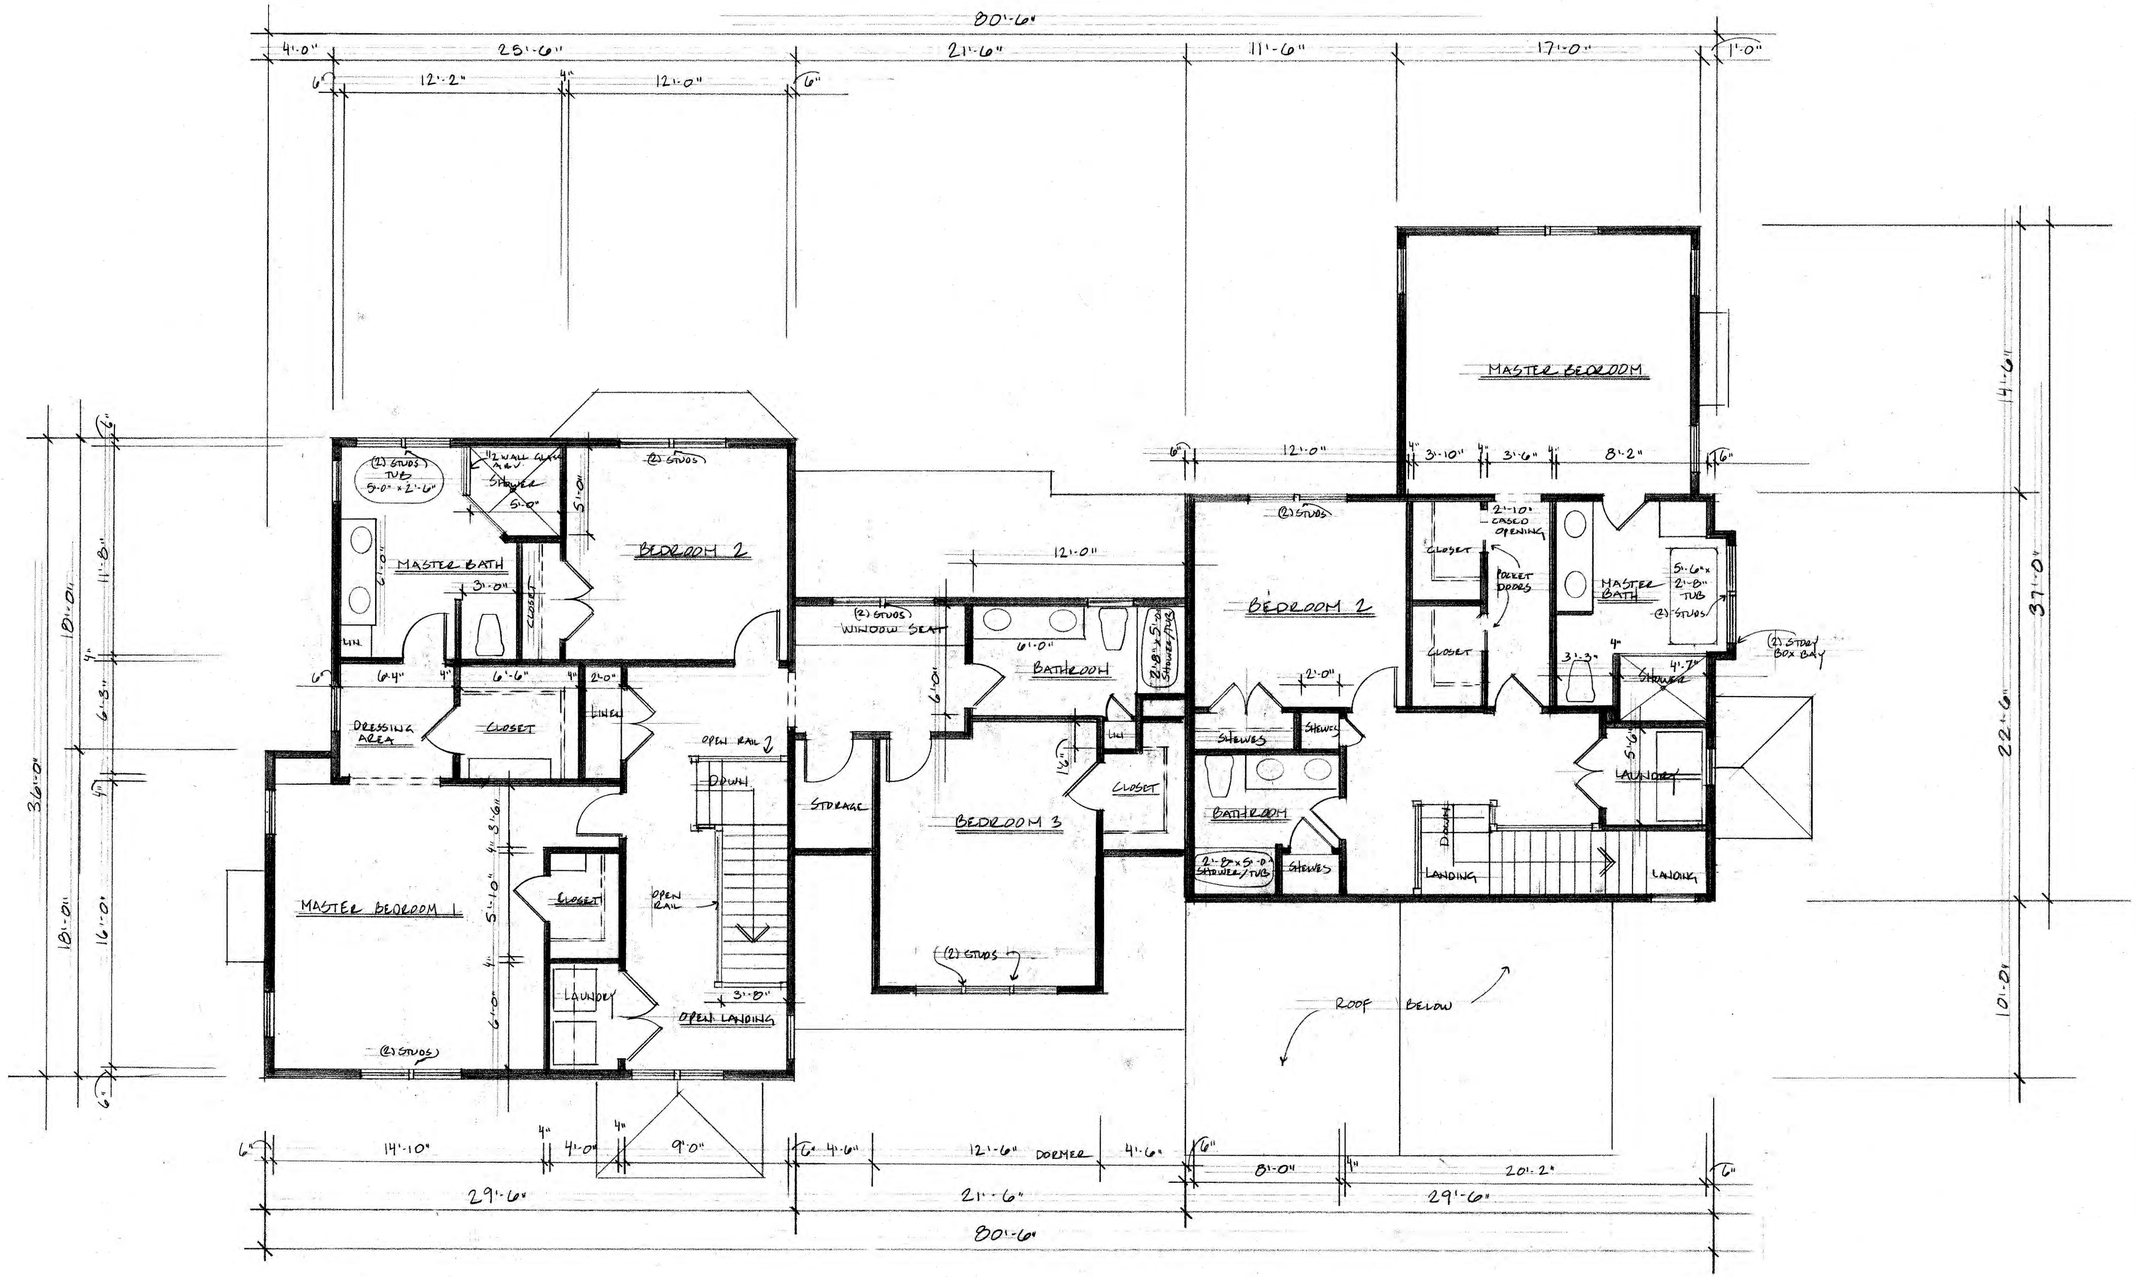

SECOND FLOOR PLAN UNIT D UNIT E

REVISIONS	BY

Elise Braceras Stone, Architects
288 Old Marlboro Road, Concord MA ebstone@comcast.net
(617) 306-6359

Center and Main

Concord MA

Unit D+E 2nd Floor

DRAWN	
CHECKED	
DATE	3/10/19
SCALE	1/4" = 1'-0"
JOB NO.	
SHEET	DE-2
OF	SHEETS

ELEVATION UNIT D FRONT ELEVATION

UNIT E LEFT SIDE ELEVATION

REVISIONS	BY

Elise Braceras Stone, Architects
288 Old Marlboro Road, Concord MA ebstone@comcast.net
(617) 306-6359

Center and Main

Concord MA

Unit D+E Elevation

DRAWN	
CHECKED	
DATE	3/10/19
SCALE	1/4" = 1'-0"
JOB NO.	
SHEET	DE-3
OF	SHEETS

LEFT SIDE ELEVATION - UNIT D

UNIT E - RIGHT SIDE ELEVATION

UNIT D - REAR ELEVATION

REVISIONS	BY

Elise Braceras Stone, Architects
288 Old Marlboro Road, Concord MA ebstone@comcast.net
(617) 306-6359

Center and Main

Concord MA

Units D and E - Elevation

DRAWN	
CHECKED	
DATE	3/10/19
SCALE	1/4" = 1'-0"
JOB NO.	
SHEET	DE-4
OF	SHEETS

FRONT ELEVATION UNIT E

REVISIONS	BY

Elise Braceras Stone, Architects
288 Old Marlboro Road, Concord MA ebstone@comcast.net
(617) 306-6359

Center and Main

Concord MA

Unit D+E Elevation

DRAWN	
CHECKED	
DATE	3/10/19
SCALE	1/4" = 1'-0"
JOB NO.	
SHEET	DE-5
OF	SHEETS