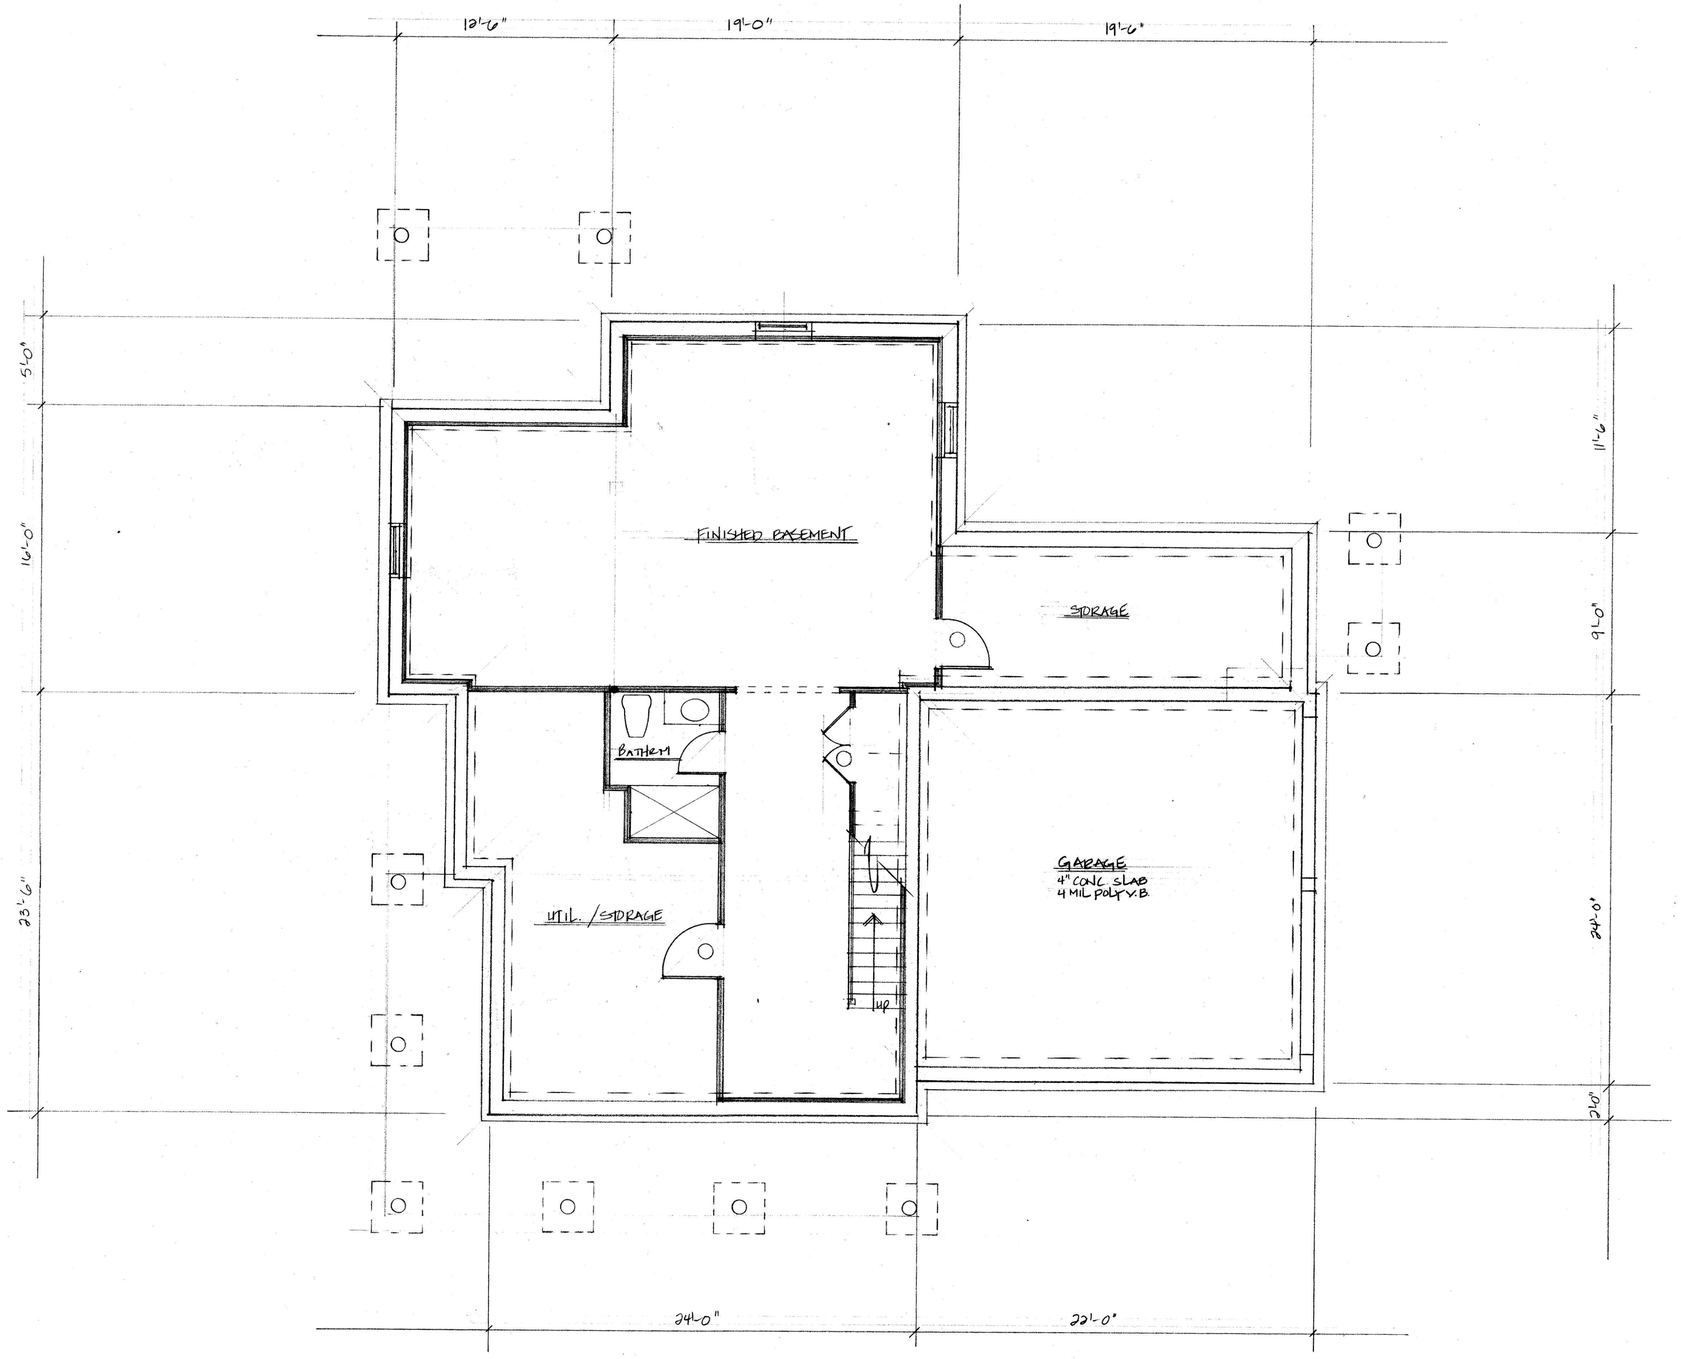

BASEMENT PLAN

FINISHED SPACE 664 ft

REVISIONS	BY

Elise Braceras Stone, Architects
288 Old Marlboro Road, Concord MA ebstone@comcast.net
(617) 306-6359

Center and Main

Concord MA

Unit A-1 Basement Plan

DRAWN	
CHECKED	
DATE	3/10/19
SCALE	1/4" = 1'-0"
JOB NO.	
SHEET	A1-6
OF	SHEETS

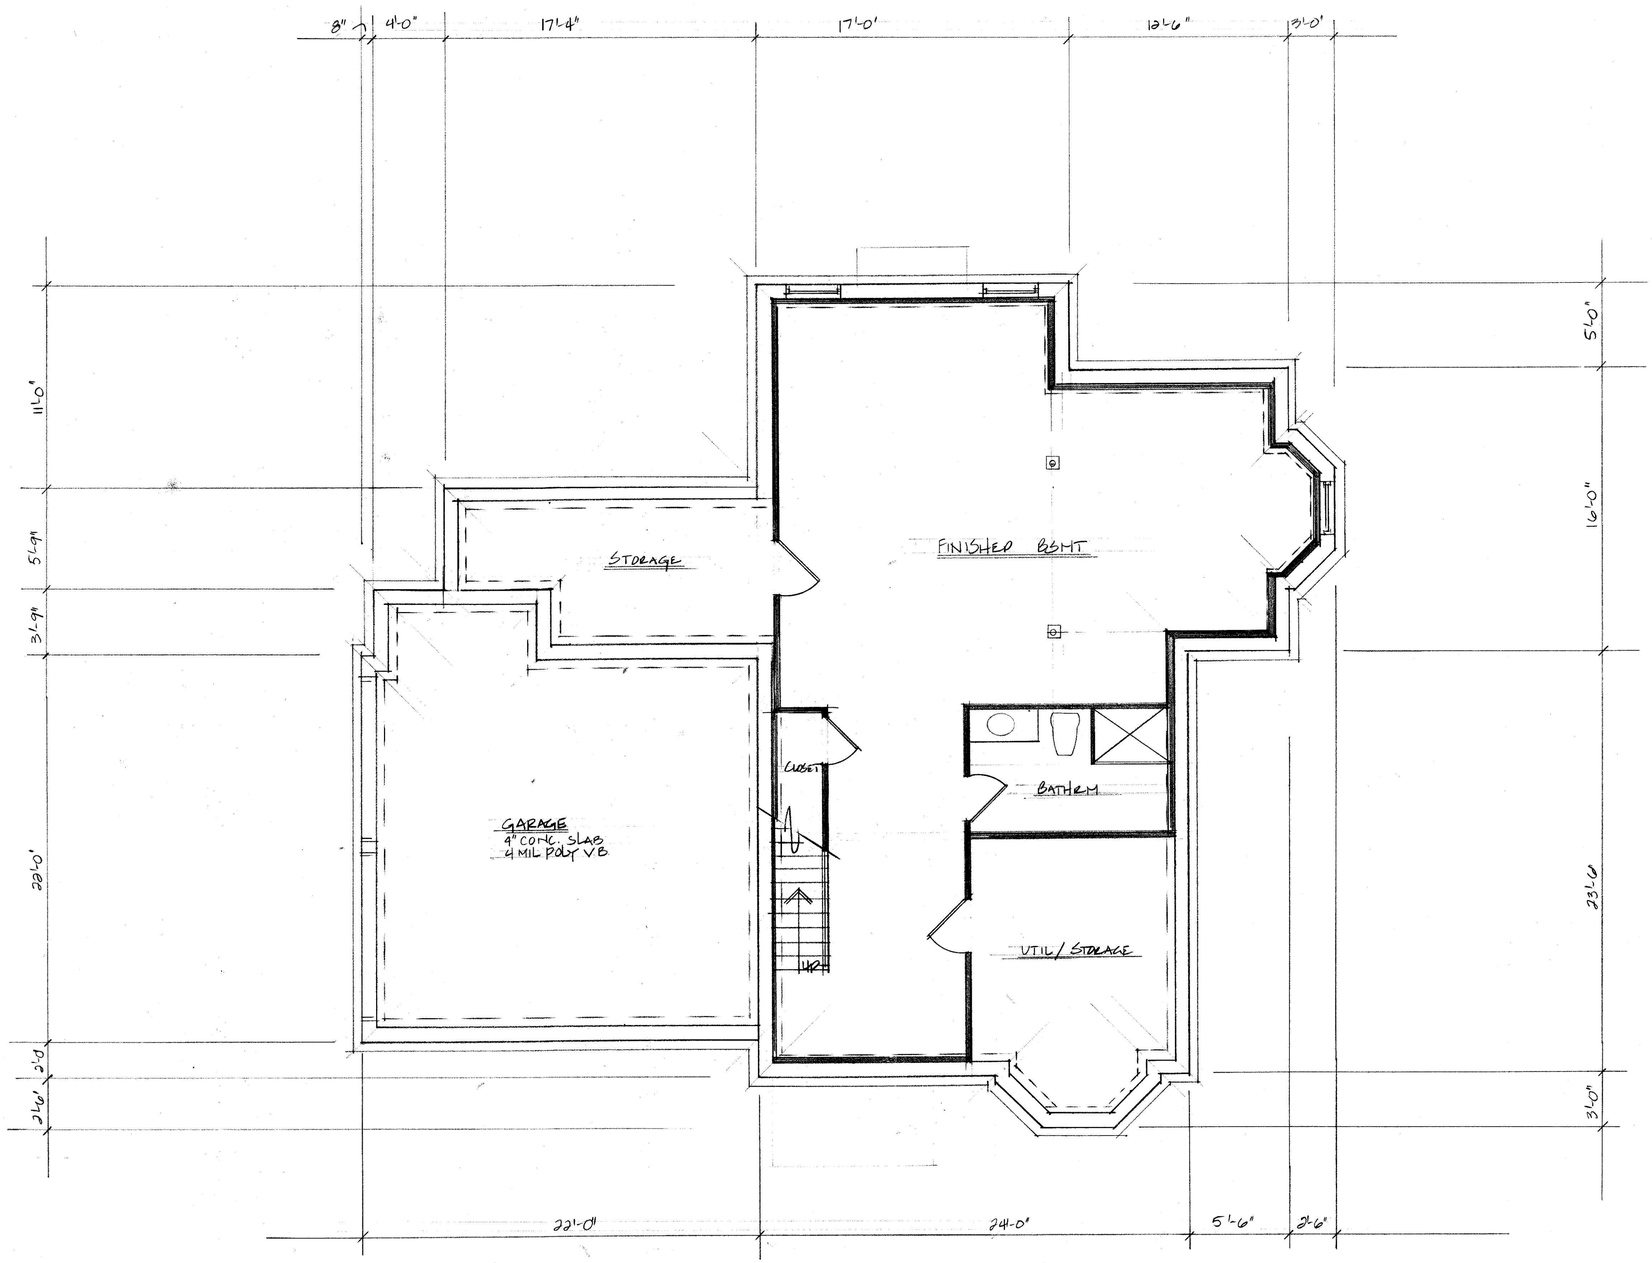

BASEMENT PLAN

FINISHED SPACE 750 ☐

REVISIONS	BY

Elise Braceras Stone, Architects
288 Old Marlboro Road, Concord MA ebstone@comcast.net
(617) 306-6359

Center and Main

Concord MA

Unit A-2 Basement Plan

DRAWN	
CHECKED	
DATE	3/10/19
SCALE	1/4" = 1'-0"
JOB NO.	
SHEET	A2-6
OF	SHEETS

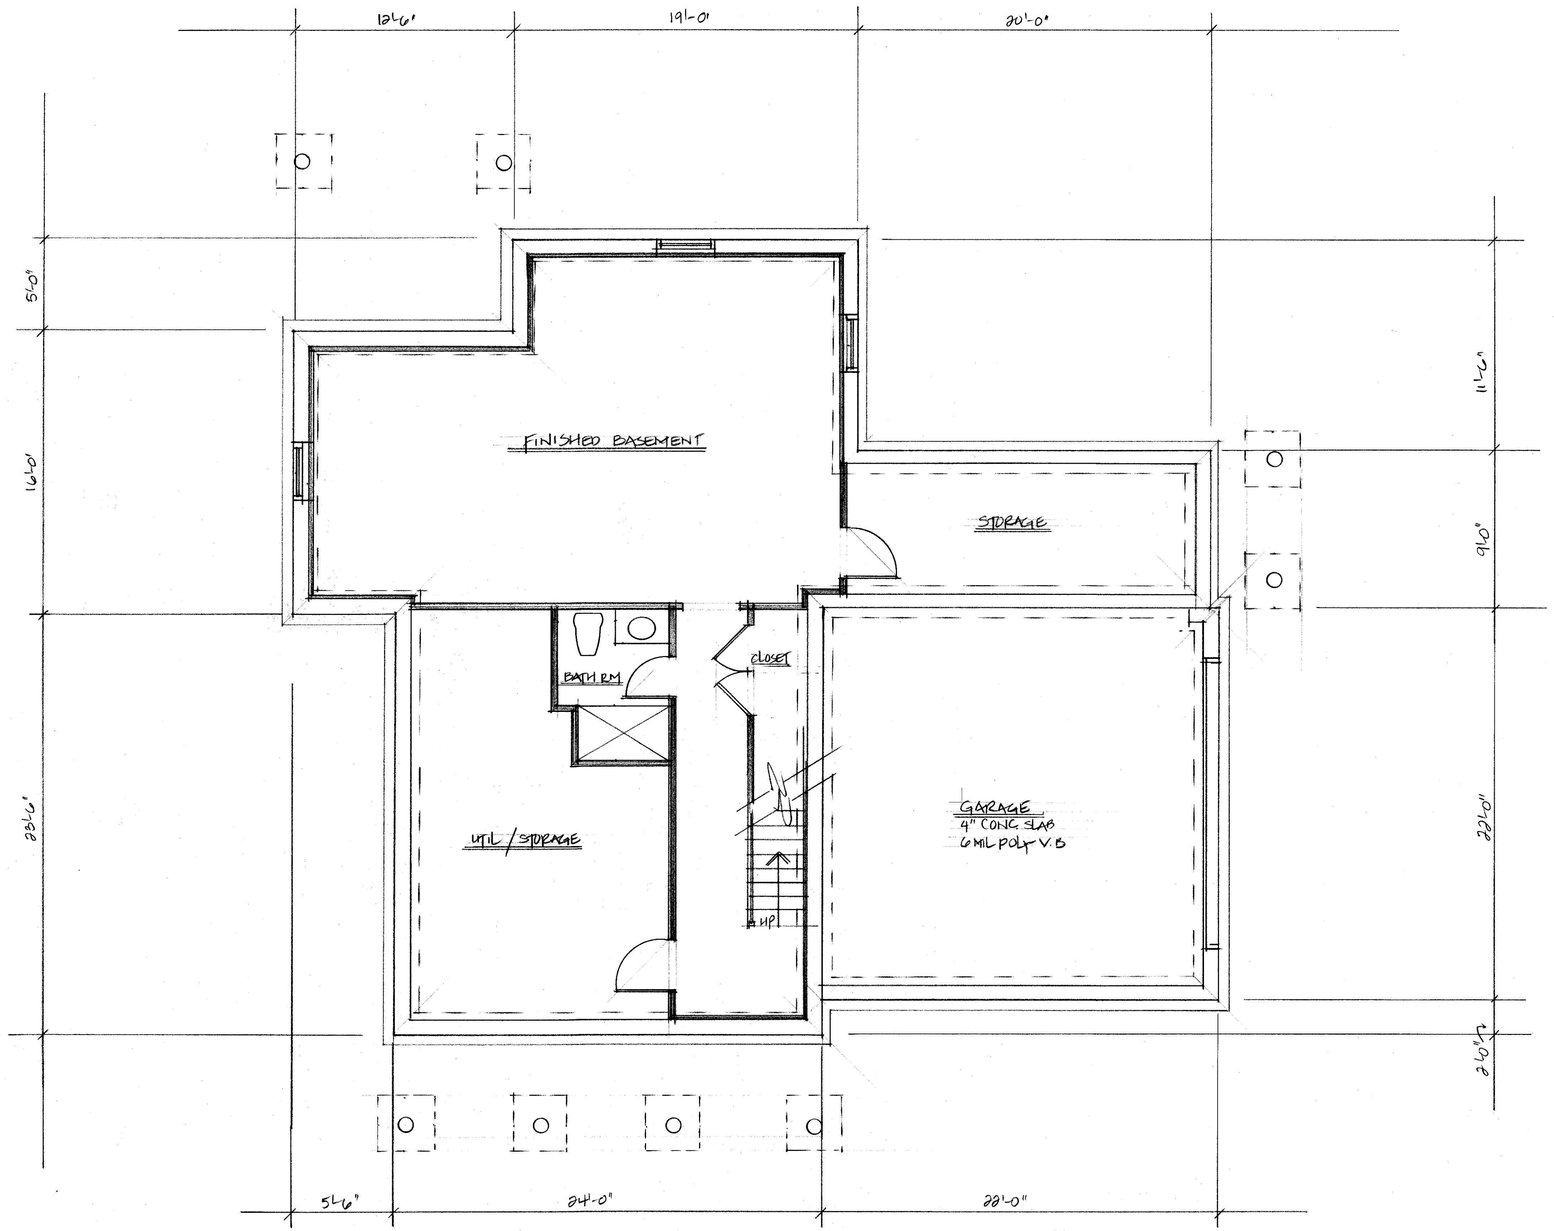

REVISIONS	BY

Elise Braceras Stone, Architects
288 Old Marlboro Road, Concord MA ebstone@comcast.net
(617) 306-6359

Center and Main
Concord MA

Units A-3 – Basement Plan

DRAWN	
CHECKED	
DATE	3/10/19
SCALE	1/4" = 1'-0"
JOB NO.	
SHEET	A3-6
OF	SHEETS

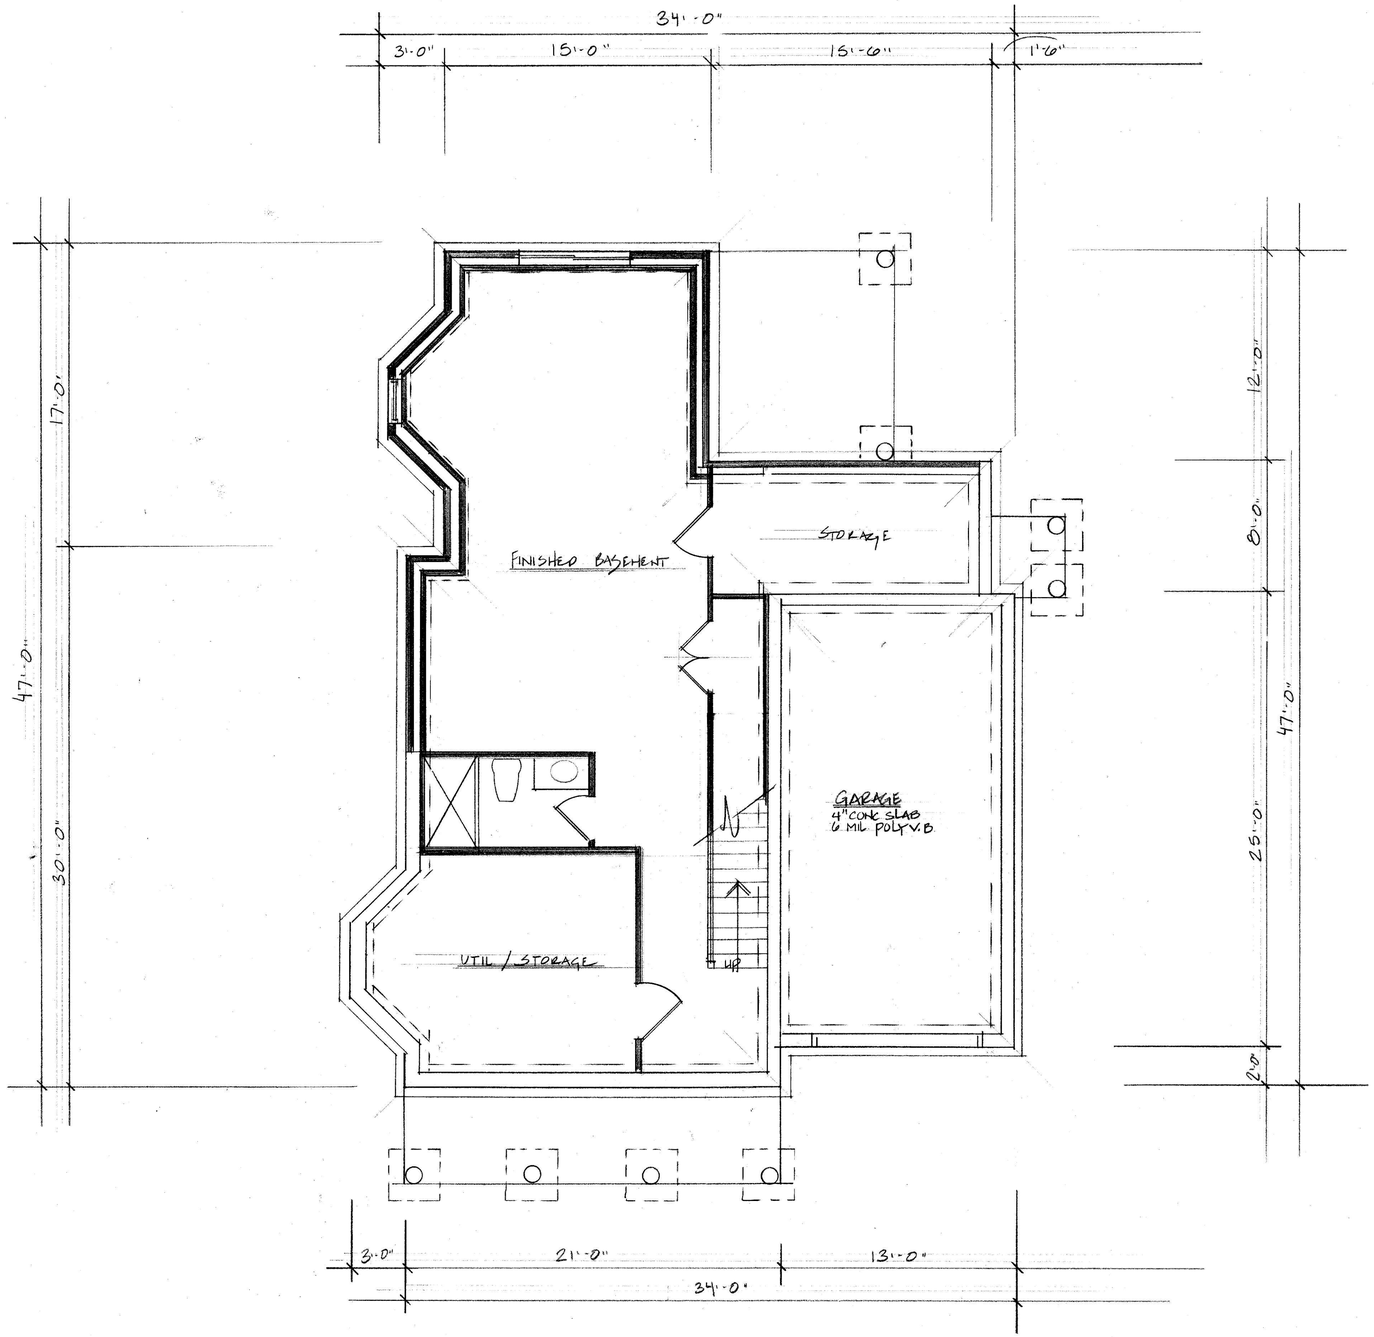

BASEMENT PLAN

FINISHED SPACE 556 ☐

REVISIONS	BY

Elise Braceras Stone, Architects
288 Old Marlboro Road, Concord MA ebstone@comcast.net
(617) 306-6359

Center and Main

Concord MA

Unit B-1 Basement Plan

DRAWN	
CHECKED	
DATE	3/10/19
SCALE	1/4" = 1'-0"
JOB NO.	
SHEET	B-8
OF	SHEETS

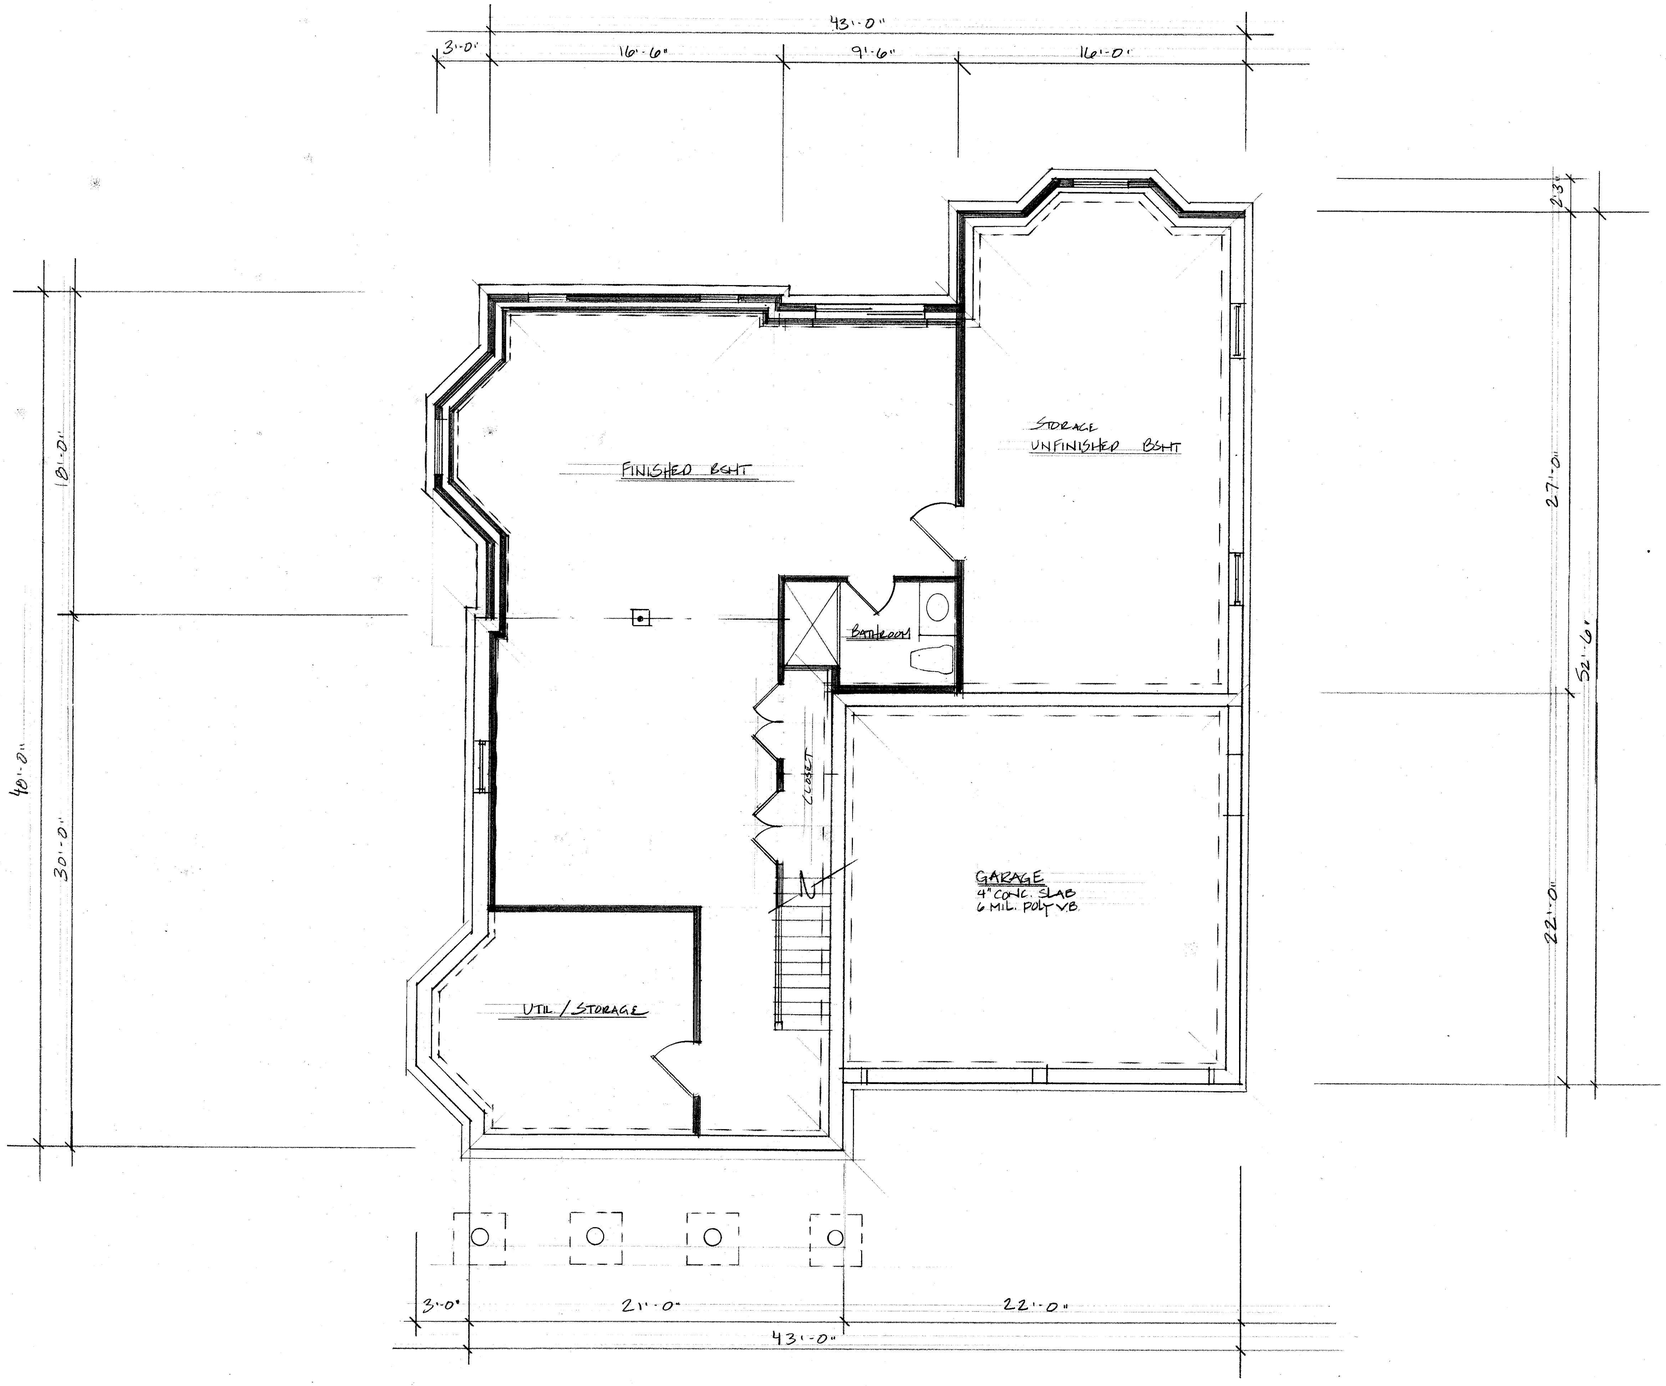

BASEMENT PLAN

FINISHED SPACE 790 ☐

REVISIONS	BY

Elise Braceras Stone, Architects
288 Old Marlboro Road, Concord MA ebstone@comcast.net
(617) 306-6359

Center and Main

Concord MA

Unit B-2 Basement Plan

DRAWN	
CHECKED	
DATE	3/10/19
SCALE	1/4" = 1'-0"
JOB NO.	
SHEET	B-9
OF	SHEETS

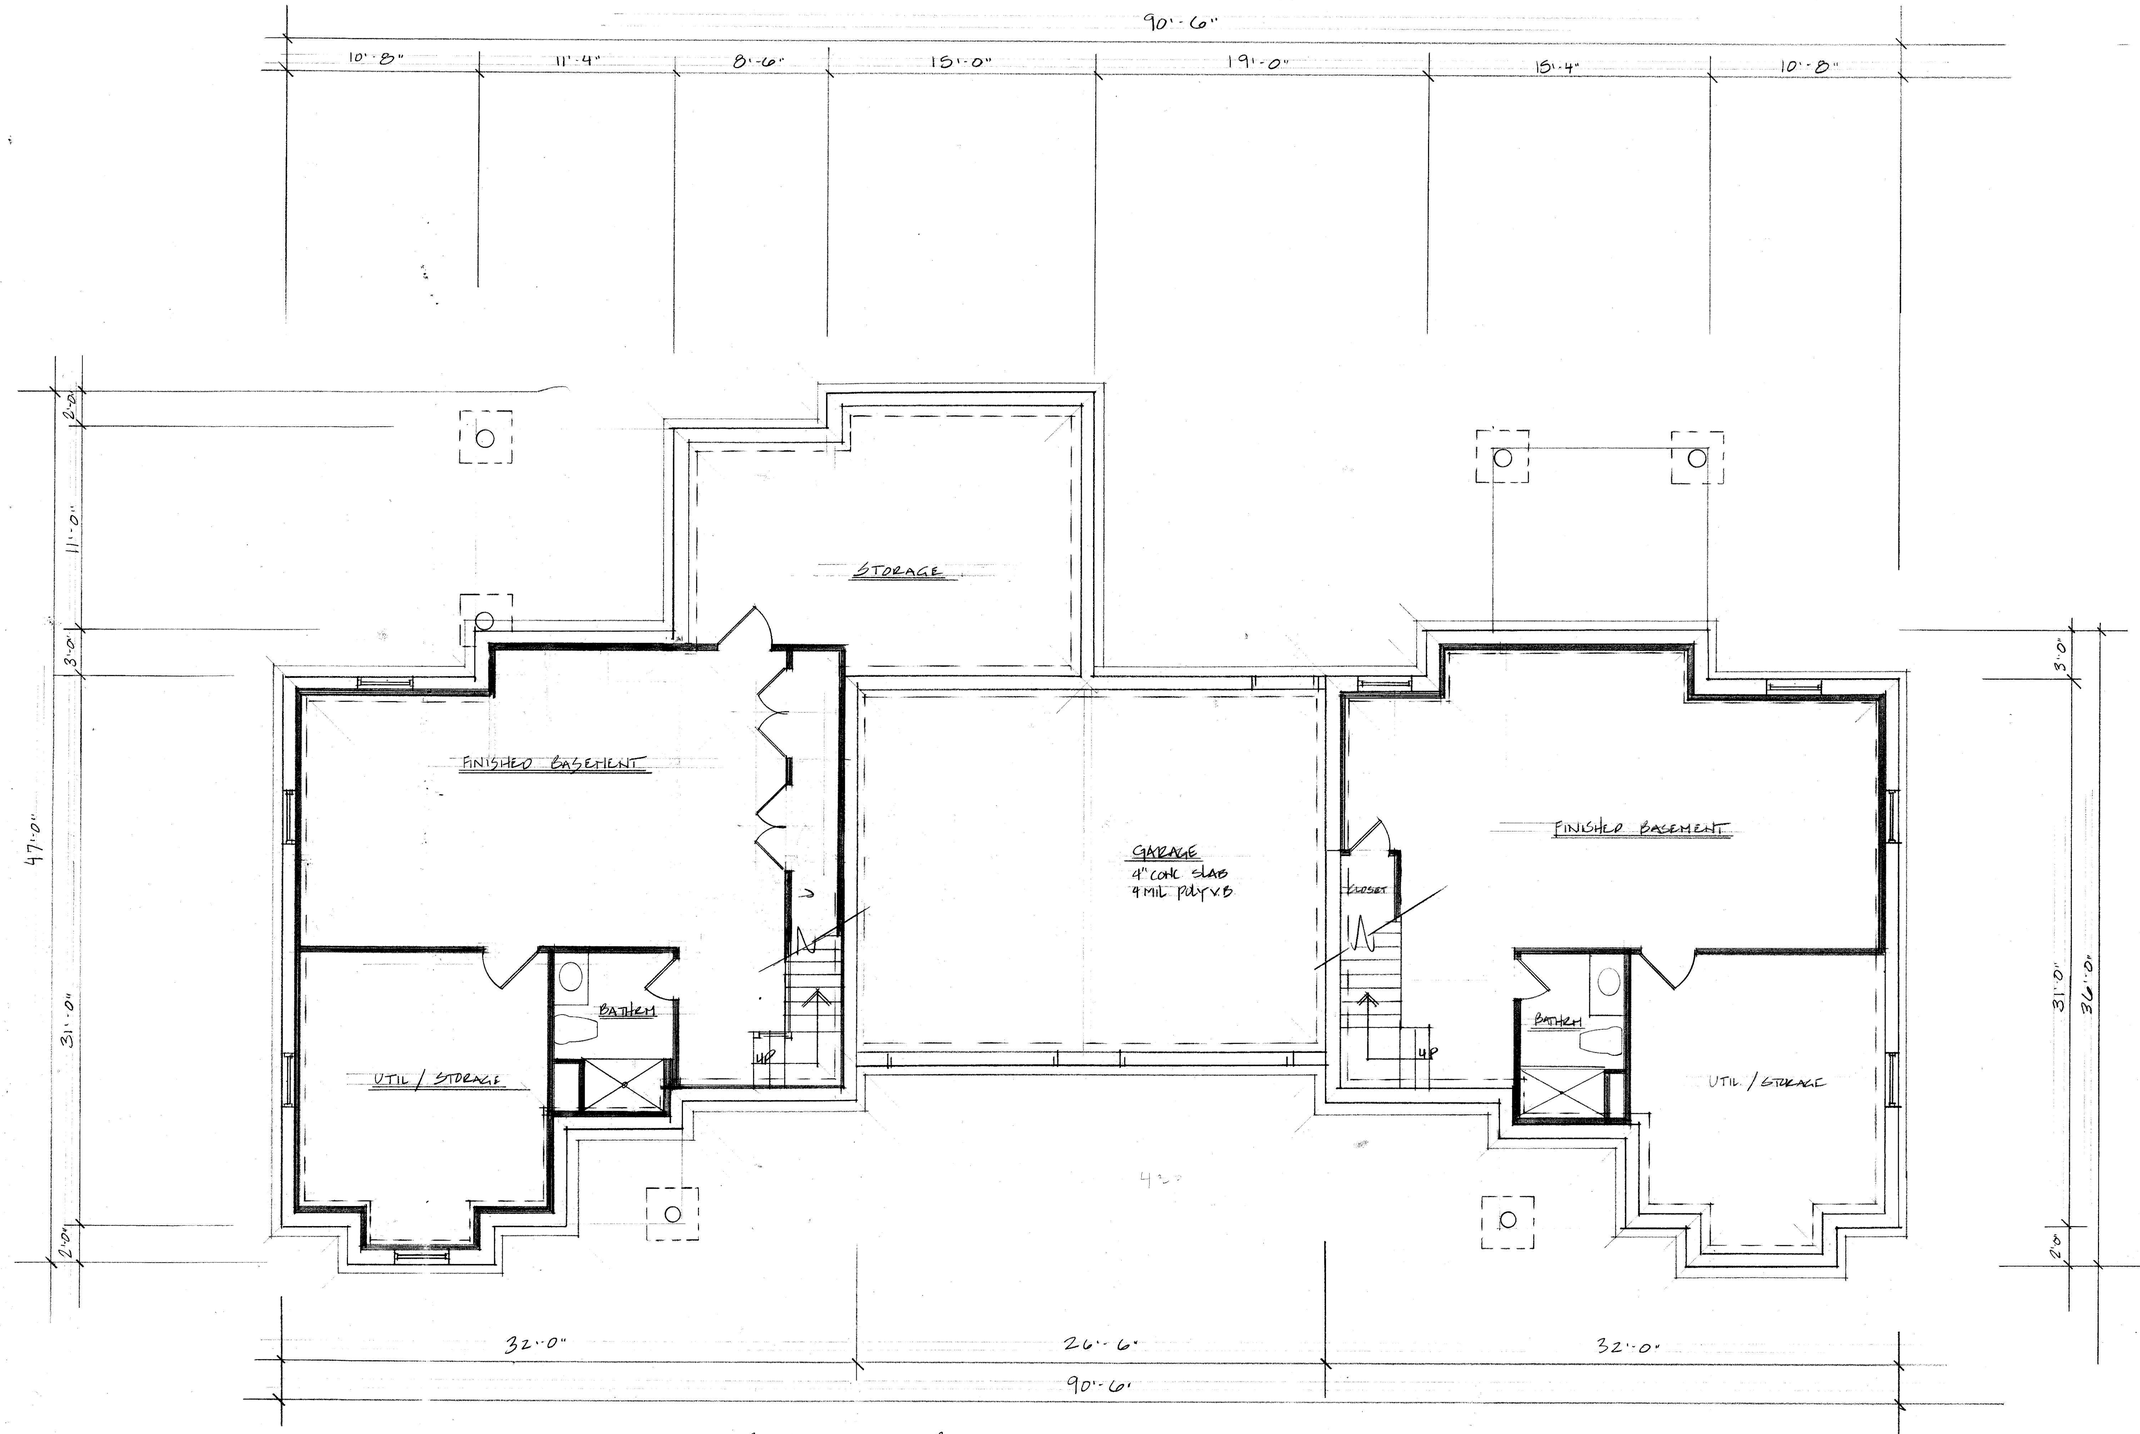

BASEMENT PLAN

C-1 FINISHED SPACE - 480 ☐
C-2 FINISHED SPACE - 504 ☐

REVISIONS	BY

Elise Braceras Stone, Architects
288 Old Marlboro Road, Concord MA ebstone@comcast.net
(617) 306-6359

Center and Main

Concord MA

Unit C-1 and C-2 Basement Plan

DRAWN	
CHECKED	
DATE	3/10/19
SCALE	1/4" = 1'-0"
JOB NO.	
SHEET	C-6
OF	SHEETS

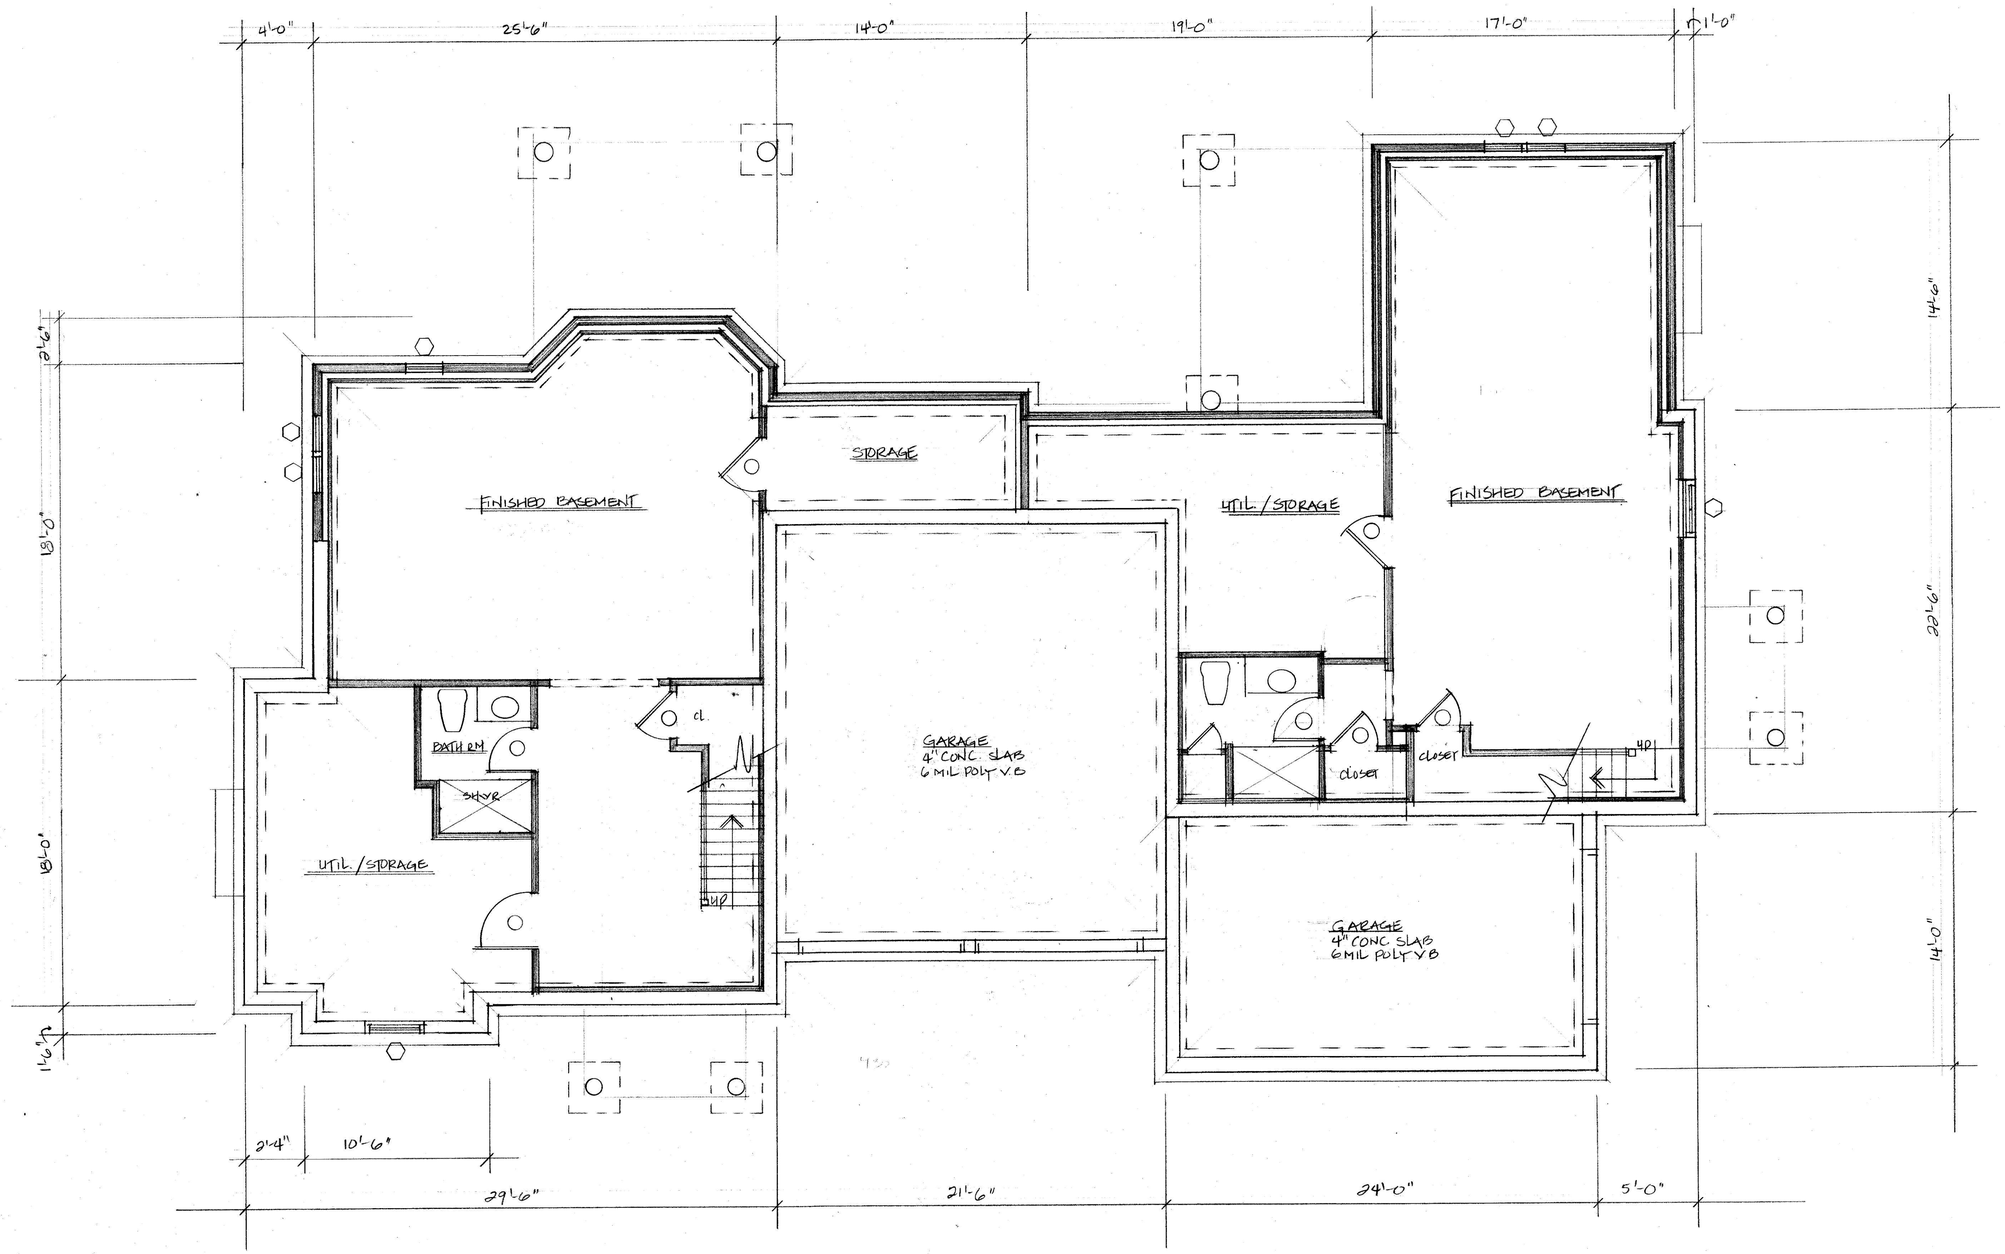

BASEMENT FLOOR PLAN UNIT D

FINISHED SPACE 590 □

BASEMENT FLOOR PLAN UNIT E

FINISHED SPACE 520 □

REVISIONS	BY

Elise Braceras Stone, Architects

288 Old Marlboro Road, Concord MA ebstone@comcast.net

(978) 371-1512

Center and Main

Concord MA

Units D and E – Basement Plan

DRAWN	
CHECKED	
DATE	3/18/19
SCALE	1/4" = 1'-0"
JOB NO.	
SHEET	DE-6
OF	SHEETS