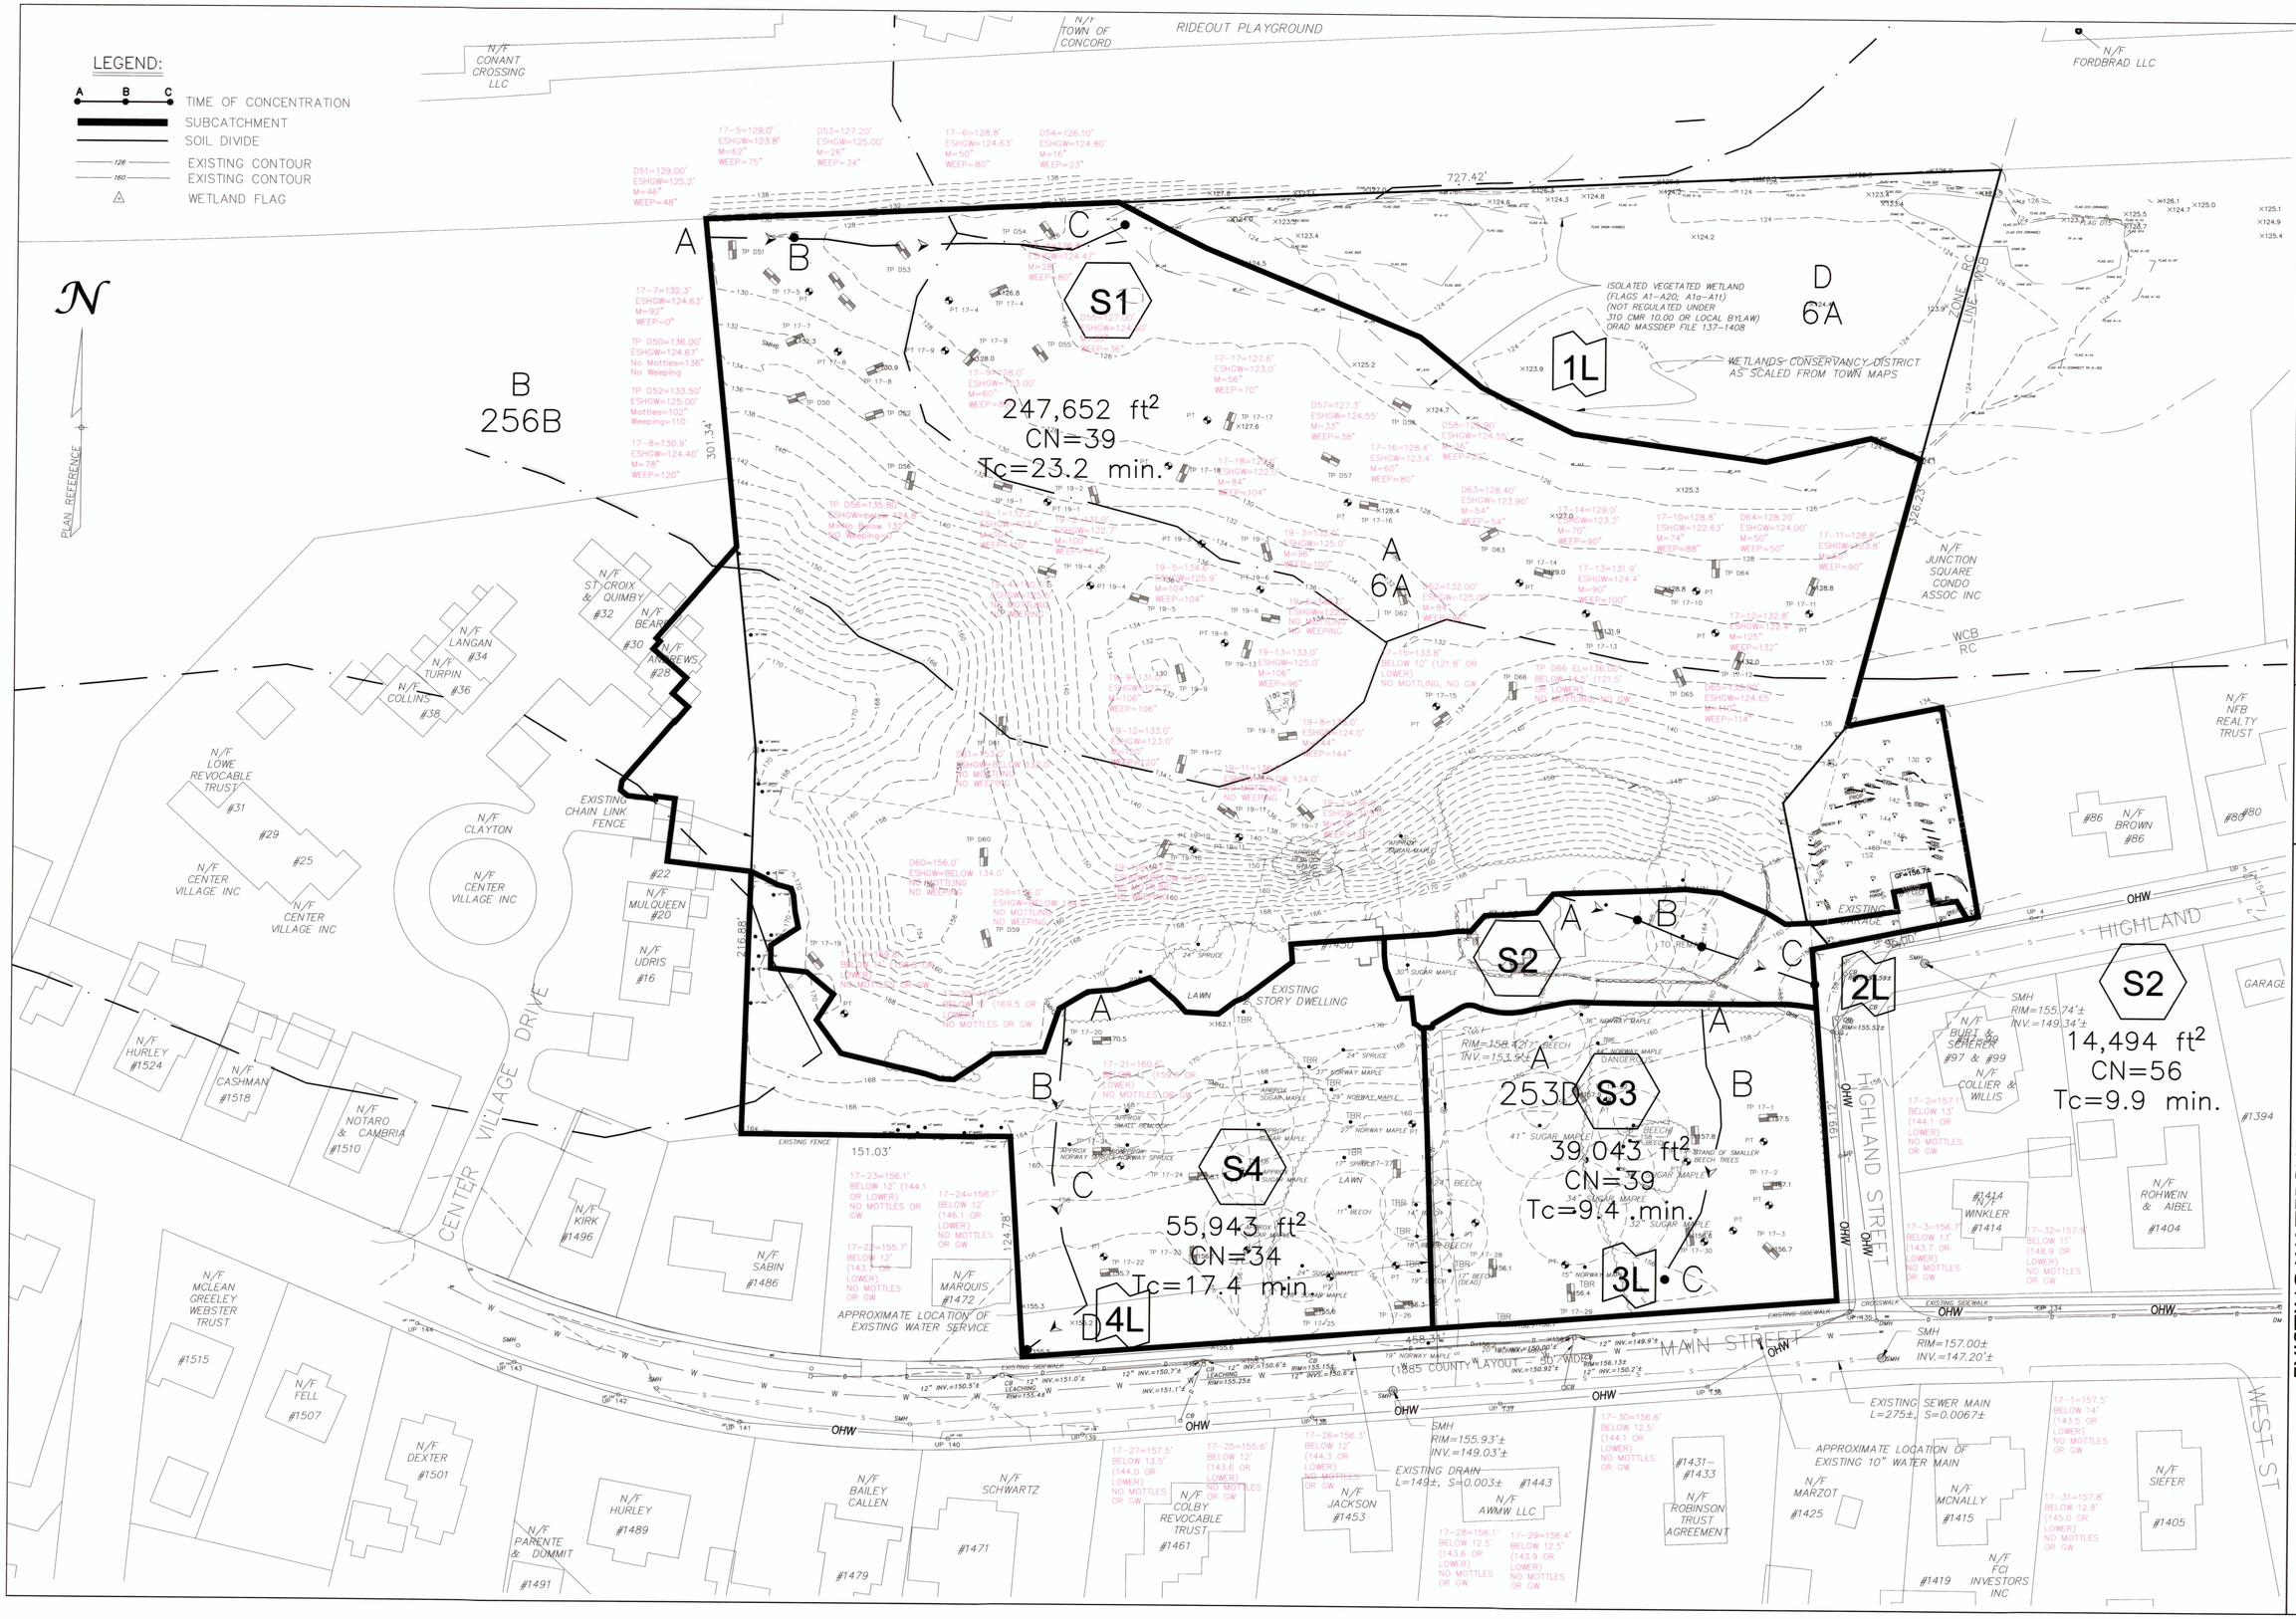

WILLIAMS & SPARAGES
ENGINEERS | PLANNERS | SURVEYORS
189 NORTH MAIN STREET
SUITE 101
MIDDLETON, MA 01949
PHONE: (978) 539-8088
FAX: (978) 539-8200
WSENGINEERS.COM

Owner:
Faye Erhard Hayes
1450 Main Street
Concord, MA 01742

Applicant:
Symes Development & Permitting, LLC
50 Dodge Street, Suite 202
Beverly, MA 01915

Designed By: RJH
Drawn By: RJH
Reviewed By: RJH
Project Manager: RJH
Job File Number: CONC-0020
Drawing File Folder: MAIN0020

Drawing Issued for Review Only
Drawing Issued for Permit
Drawing Issued for Construction

SEAL
COMMONWEALTH OF MASSACHUSETTS
RICHARD J. HARRINGTON
CIVIL
No. 41298
REGISTERED PROFESSIONAL ENGINEER
10.18.2019

EXISTING WATERSHED MAP
CENTER & MAIN
1440 MAIN STREET, CONCORD, MA

SCALE: 1"=40'
0' 20' 40' 80'

JULY 2, 2018

6	
5	
4	
3	
2	REVISED OCTOBER 18, 2019 (TEST PIT INFORMATION ADDED)
1	REVISED JUNE 14, 2019

DRAWING:

SHEET 1 OF 1