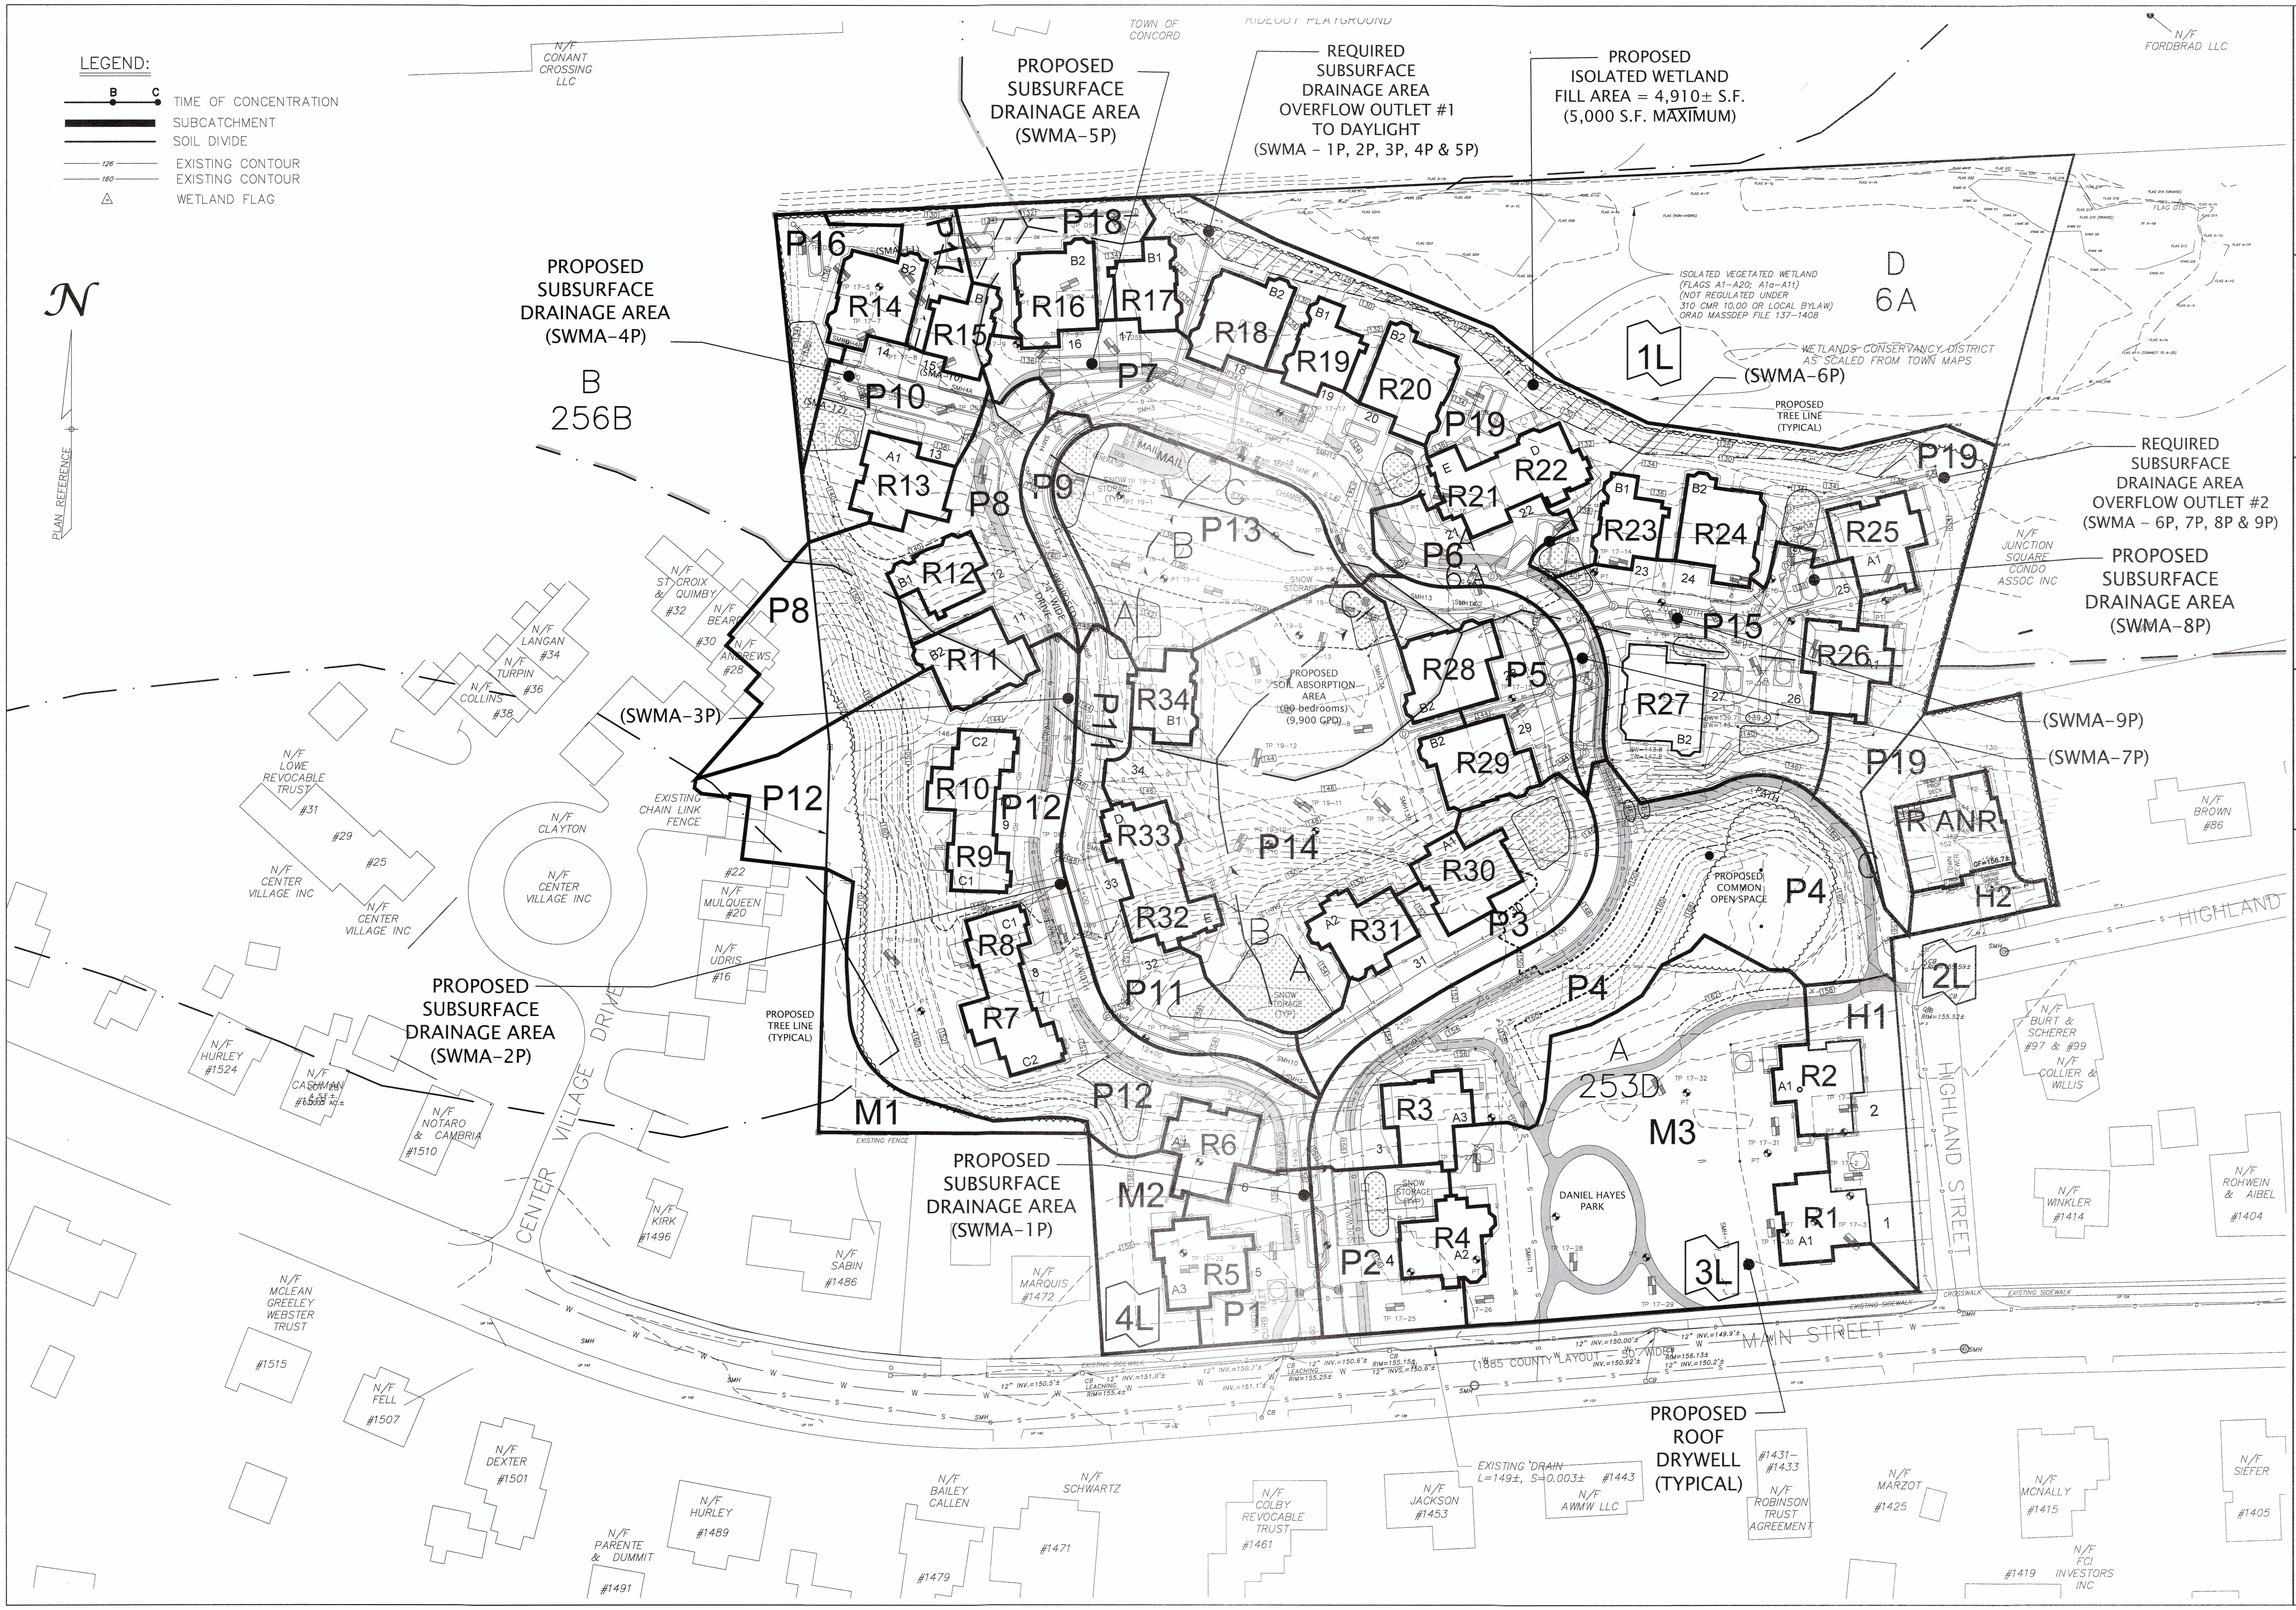

WILLIAMS & SPARAGES
CONSULTING ENGINEERS
189 NORTH MAIN STREET
SUITE 101
MIDDLETON, MA 01949
PHONE: (978) 539-8088
FAX: (978) 539-8089
WSENGINEERS.COM

Owner:
Faye Erhard Hayes
1450 Main Street
Concord, MA 01742

Applicant:
Symes Development & Permitting, LLC
50 Dodge Street, Suite 202
Beverly, MA 01915

Designed By: RJH
Drawn By: RJH
Reviewed By: RJH
Project Manager: RJH
Job File Number: CONC-0020
Drawing File Folder: MAIN0020

☐ Drawing Issued for Review Only
☒ Drawing Issued for Permit
☐ Drawing Issued for Construction

SEAL

COMMONWEALTH OF MASSACHUSETTS
RICHARD J. HARRINGTON
CIVIL
No. 47288
REGISTERED PROFESSIONAL ENGINEER
11-12-19

PROPOSED WATERSHED MAP
CENTER & MAIN
1440 MAIN STREET, CONCORD, MA

6	
5	
4	
3	REVISED NOVEMBER 12, 2019
2	REVISED OCTOBER 16, 2019
1	REVISED JULY 11, 2019

0' 20' 40' 80'
SCALE: 1"=40'

JULY 2, 2018

SHEET 1 OF 1