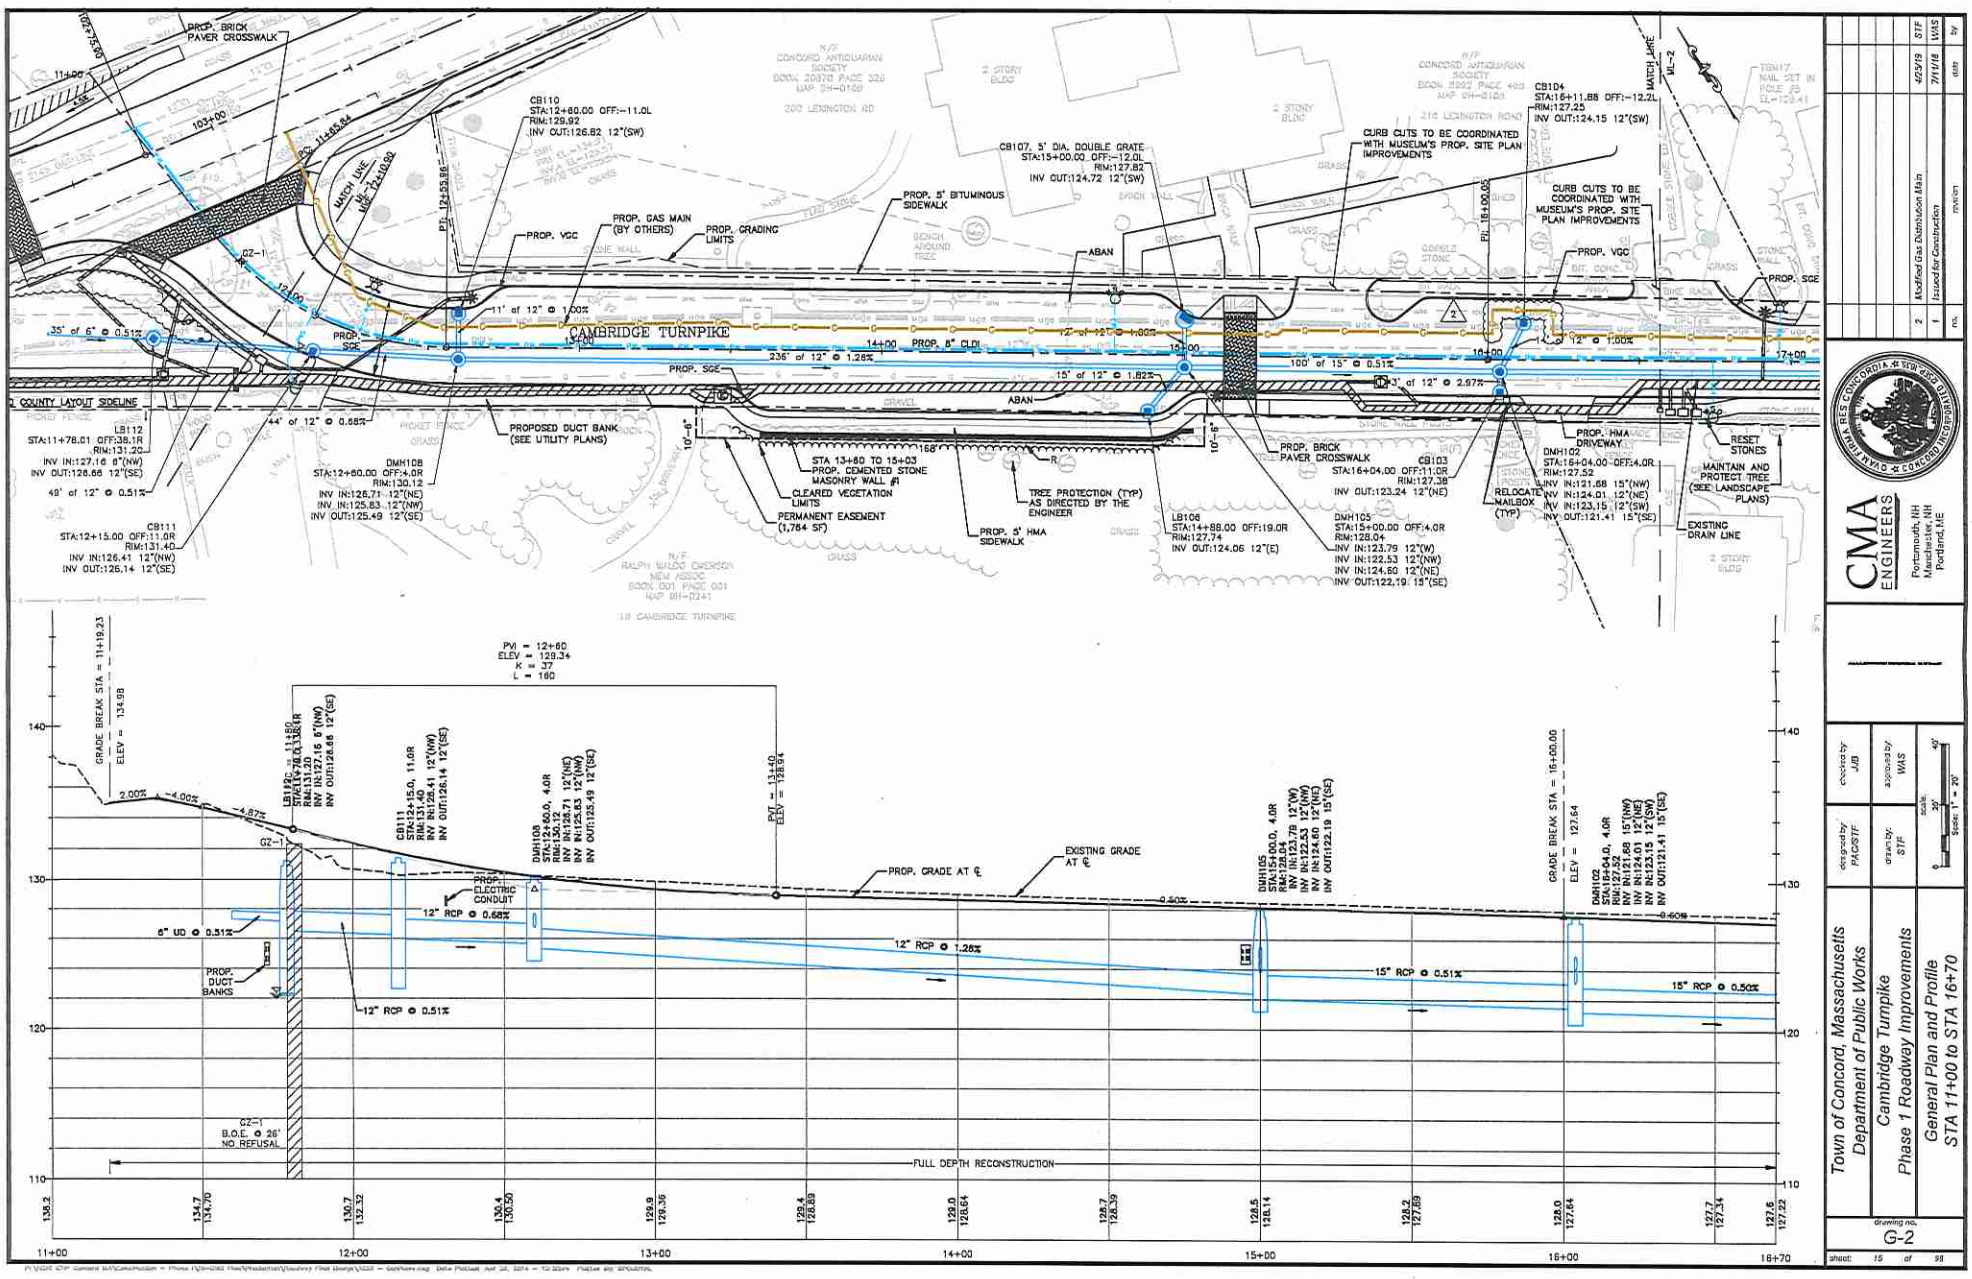

no.	description	date	by
2	Modified Gas Distribution Main	4/25/18	STF
1	Issued for Construction	7/11/16	WAS

CMA ENGINEERS
Portsmouth, NH
Manchester, NH
Portland, ME

designed by: PAC/STF
drawn by: STF
checked by: JJB
approved by: WAS
scale: 20' 0 20' 40' (1" = 20')

Town of Concord, Massachusetts
Department of Public Works
Cambridge Turnpike
Phase 1 Roadway Improvements
General Plan and Profile
STA 11+00 to STA 16+70

drawing no. G-2

sheet: 15 of 98