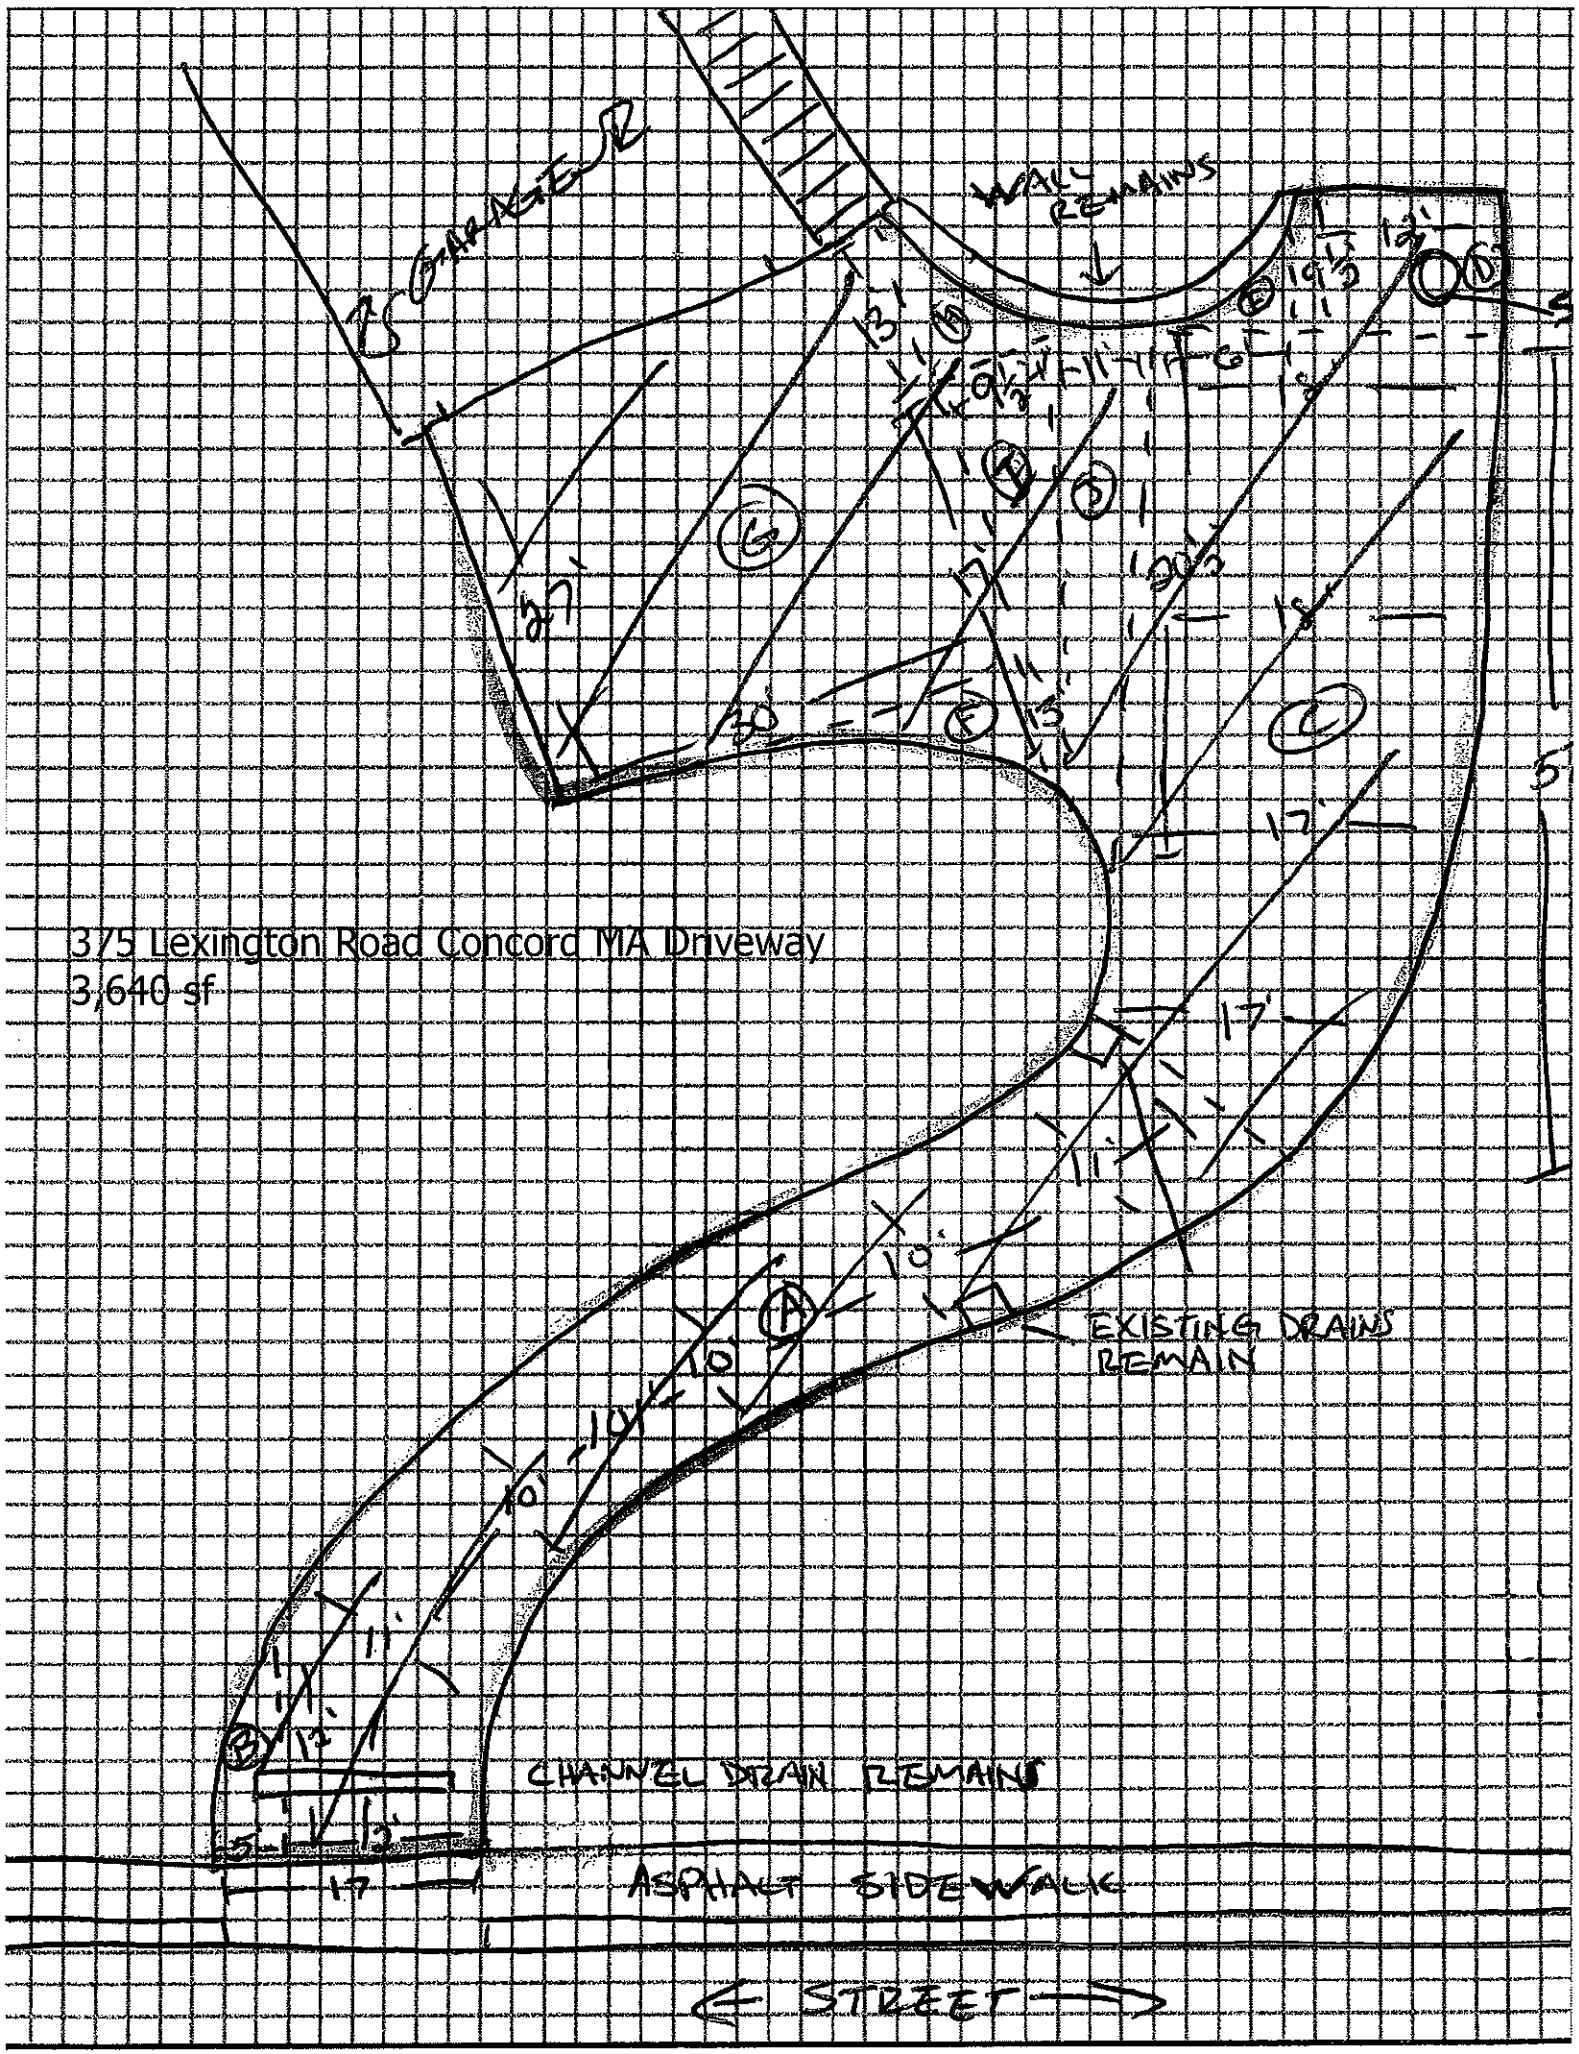
375 Lexington Road Concord MA Driveway
3,640 sf
WALL REMAINS
EXISTING DRAINS REMAIN
CHANNEL DRAIN REMAINS
ASPHALT SIDEWALK
STREET