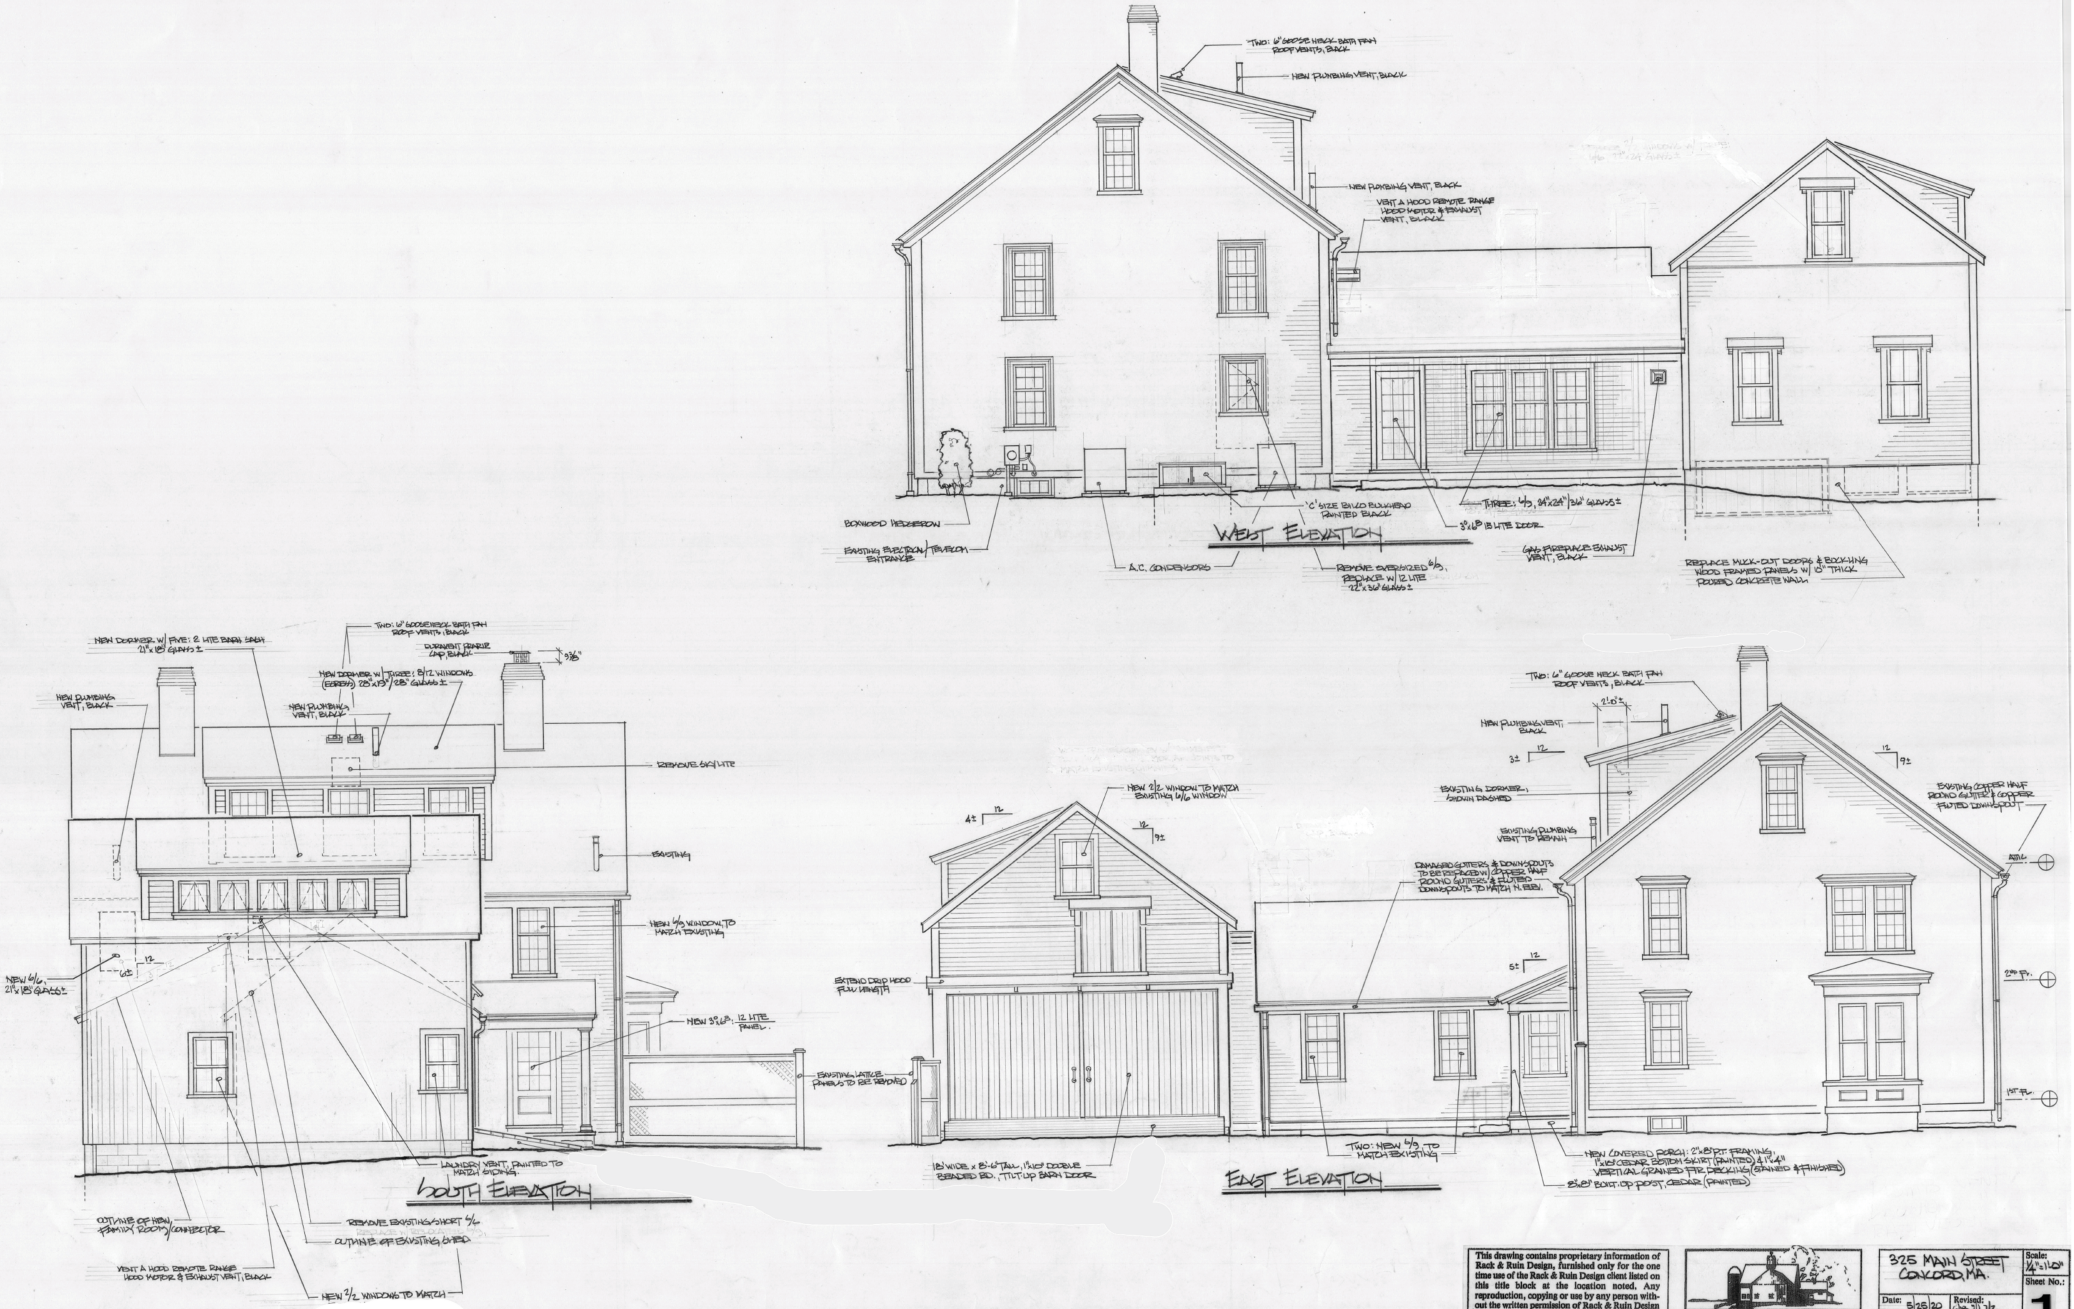

This drawing contains proprietary information of Rack & Ruin Design, furnished only for the one time use of the Rack & Ruin Design client listed on this title block at the location noted. Any reproduction, copying or use by any person without the written permission of Rack & Ruin Design is forbidden and shall be considered an infringement of the legal rights of Rack & Ruin Design.
Copyright 2020 Rack & Ruin Design, Inc. All rights reserved

RACK & RUIN • DESIGN
Dan Ferguson 978.464.7703 dan@dlassoc.com

325 MAIN STREET
CONCORD, MA.

Scale: 1/4" = 1'-0"

Date: 5/25/20 Revised: 6/8, 7/1, 7/2

Drawing: ELEVATIONS

Sheet No.: 1