P:\CONC-0020(1440 Main Street)\Drawings\Conventional\Definitive\Deconv exist main1440.dwg, E-watershed conv, 7/15/2020 5:59:40 PM, RJH

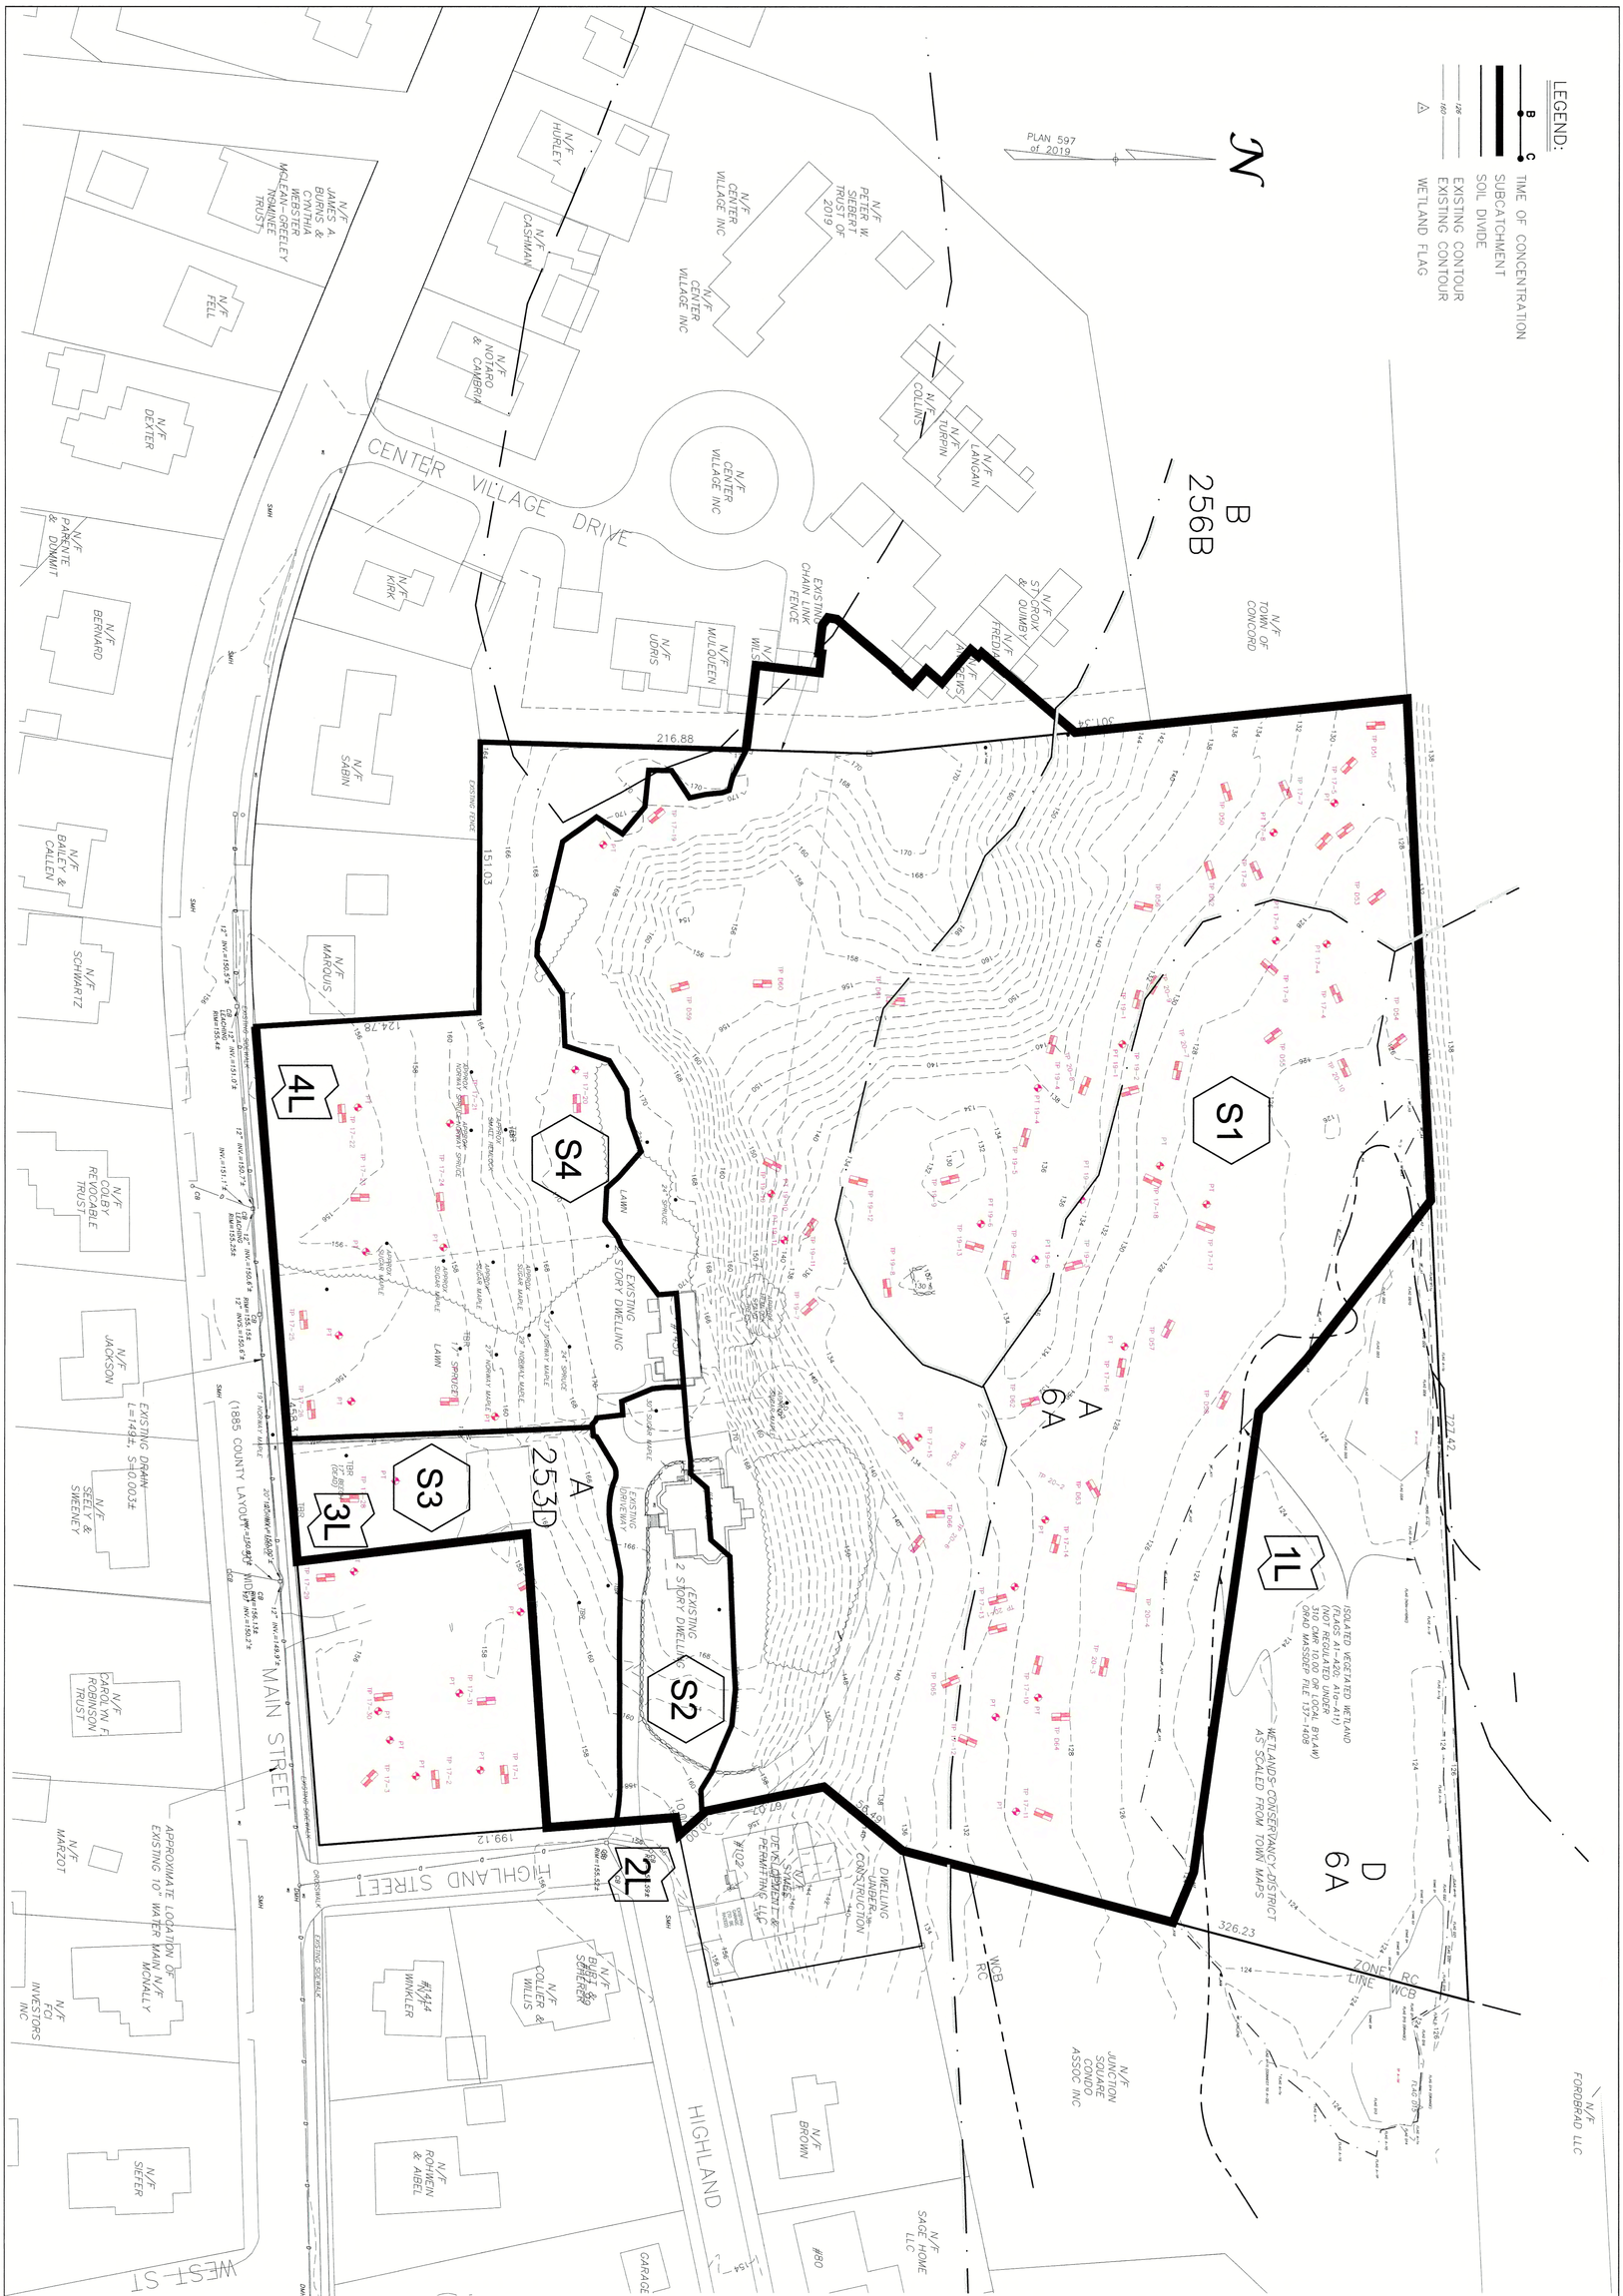

DEFINITIVE EXISTING WATERSHED MAP
CENTER & MAIN

1440 MAIN STREET, CONCORD, MA

SHEET 1 OF 1

0' 20' 40' 80'

SCALE: 1"=40'

JULY 14, 2020

6	
5	
4	
3	
2	
1	

SEAL

COMMONWEALTH OF MASSACHUSETTS
RICHARD J. HARRINGTON
CIVIL
No. 41298
REGISTERED PROFESSIONAL ENGINEER

7.14.2020

Designed By: RJH
Drawn By: RJH
Reviewed By: RJH
Project Manager: RJH
Job File Number: CONC-0020
Drawing File Folder: MAIN0020

- ☐ Drawing Issued for Review Only
- ☒ Drawing Issued for Permit
- ☐ Drawing Issued for Construction

Owner:
Faye Erhard Hayes
1450 Main Street
Concord, MA 01742

Applicant:
Symes Development & Permitting, LLC
50 Dodge Street, Suite 202
Beverly, MA 01915

WILLIAMS & SPARAGES
ENGINEERS | PLANNERS | SURVEYORS
189 NORTH MAIN STREET
SUITE 101
MIDDLETON, MA 01949
PHONE: (978) 539-8088
FAX: (978) 539-8200
WSENGINEERS.COM