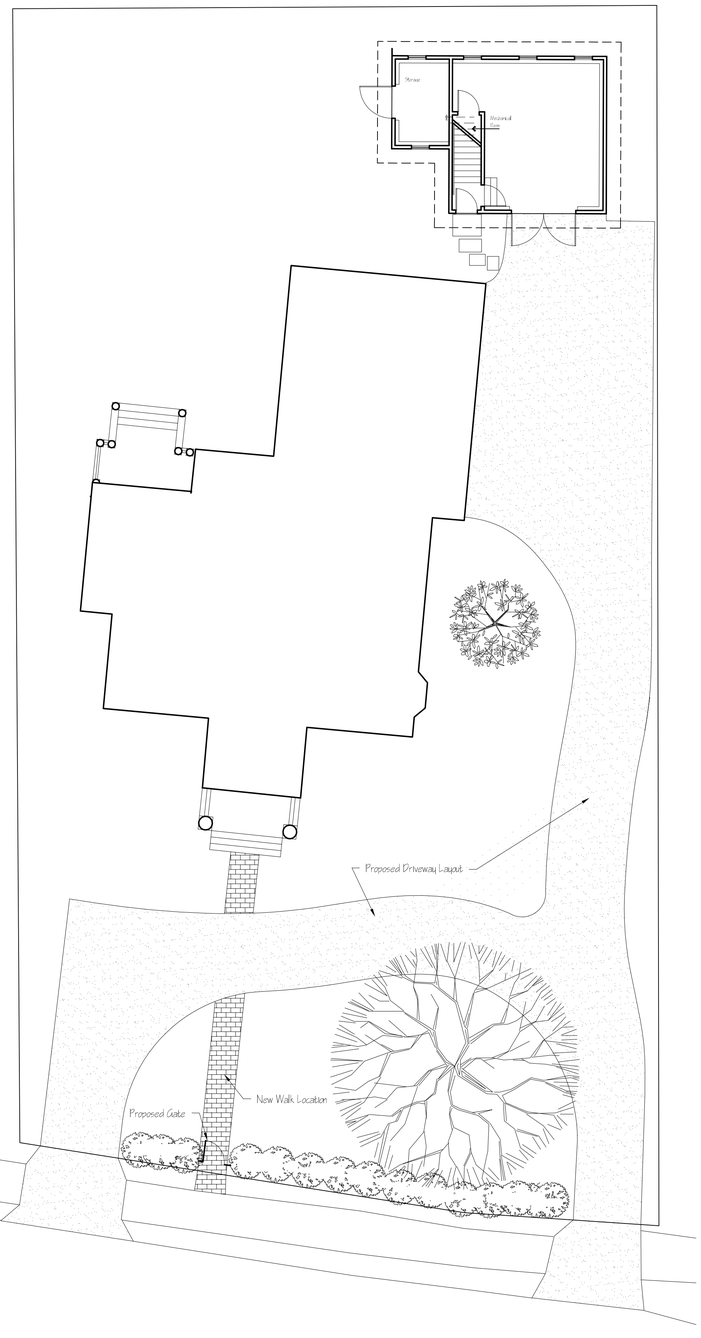

1 Proposed Landscape Plan

1" =10'-0"

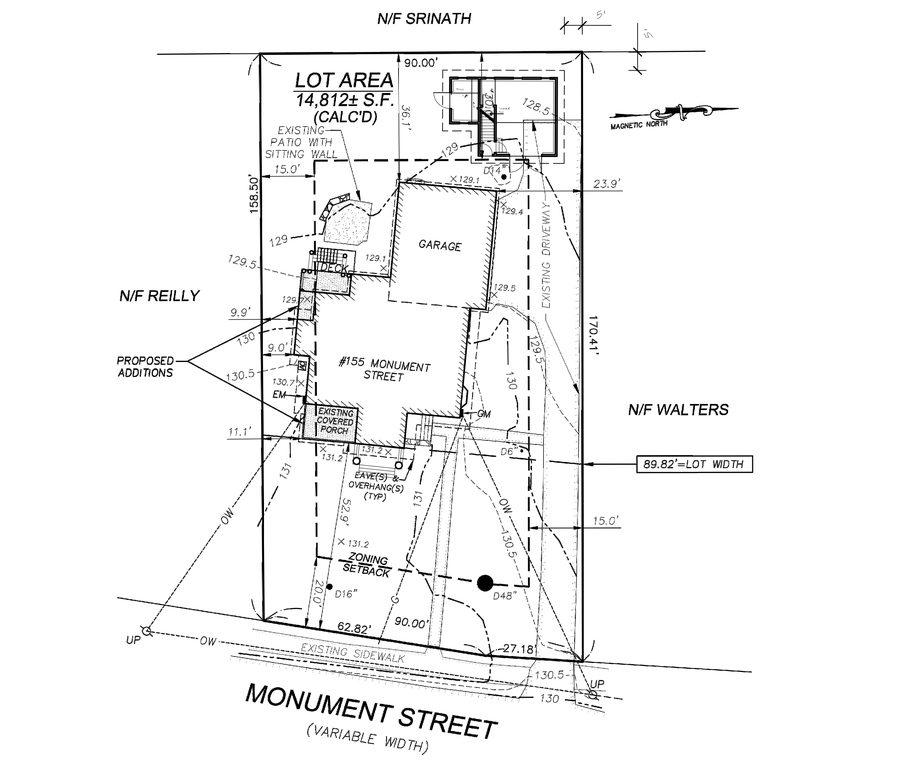

LEGEND

- 129.5 ..... EXISTING 0.5' CONTOUR
- 130 ..... EXISTING 1' CONTOUR
- X130.0 ..... EXISTING SPOT ELEVATION
- ----S---- ..... EXISTING SOIL PIPE
- ----G---- ..... EXISTING GAS SERVICE
- ----W---- ..... EXISTING WATER SERVICE
- WG ..... EXISTING WATER GATE
- ----OW---- ..... EXISTING OVERHEAD WIRES
- UP ..... EXISTING UTILITY POLE
- ..... EXISTING AIR CONDITIONER
- D14" ..... EXISTING TREE (TYPE & DIAM.)

GRAPHIC SCALE

20 0 20 60

Scale: 1" = 20'

1 Site Plan

1" =20'-0"

Revisions:

Drawn By: RRG

Date: 2 September 2020

GRAY COTTAGE

155 Monument Street

Concord, Massachusetts

RAMSAY GOURD ARCHITECTS

7190 Main Street • Manchester Center, VT

(802) 362-1480 • FAX (802) 362-0179

Carriage House

CH-S.1

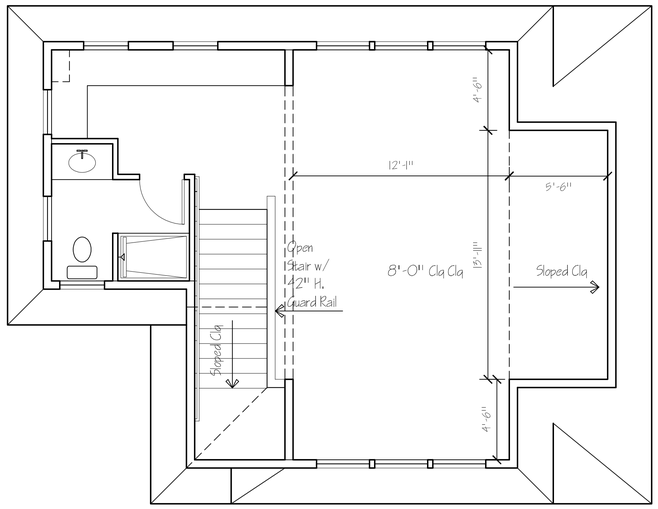

6 Second Floor Plan

1/4" =1'-0"

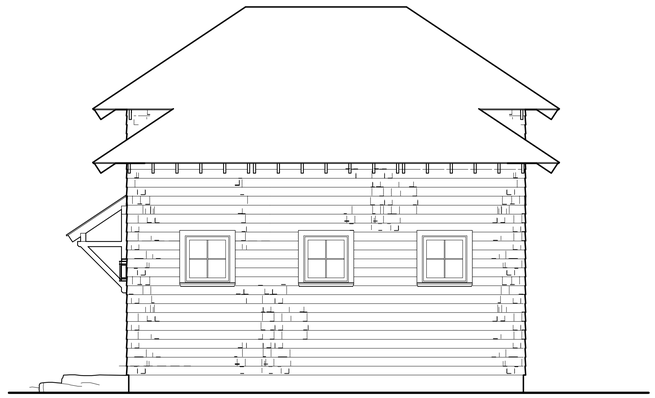

4 North Elevation

1/4" =1'-0"

2 West Elevation

1/4" =1'-0"

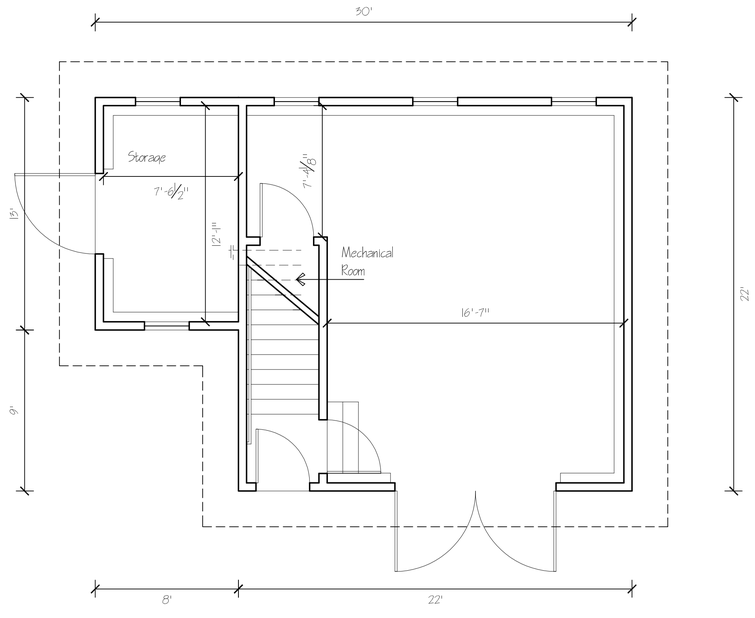

5 Ground Floor Plan

1/4" =1'-0"

3 South Elevation

1/4" =1'-0"

1 East Elevation

1/4" =1'-0"

Revisions:

Drawn By: RRG

Date: 24 August 2020

GRAY COTTAGE
RAMSAY GOURD ARCHITECTS
155 Monument Street
Concord, Massachusetts
7190 Main Street • Manchester Center, VT
(802) 362-1480 • FAX (802) 362-0179

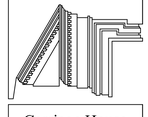

Carriage House

CH-1.0