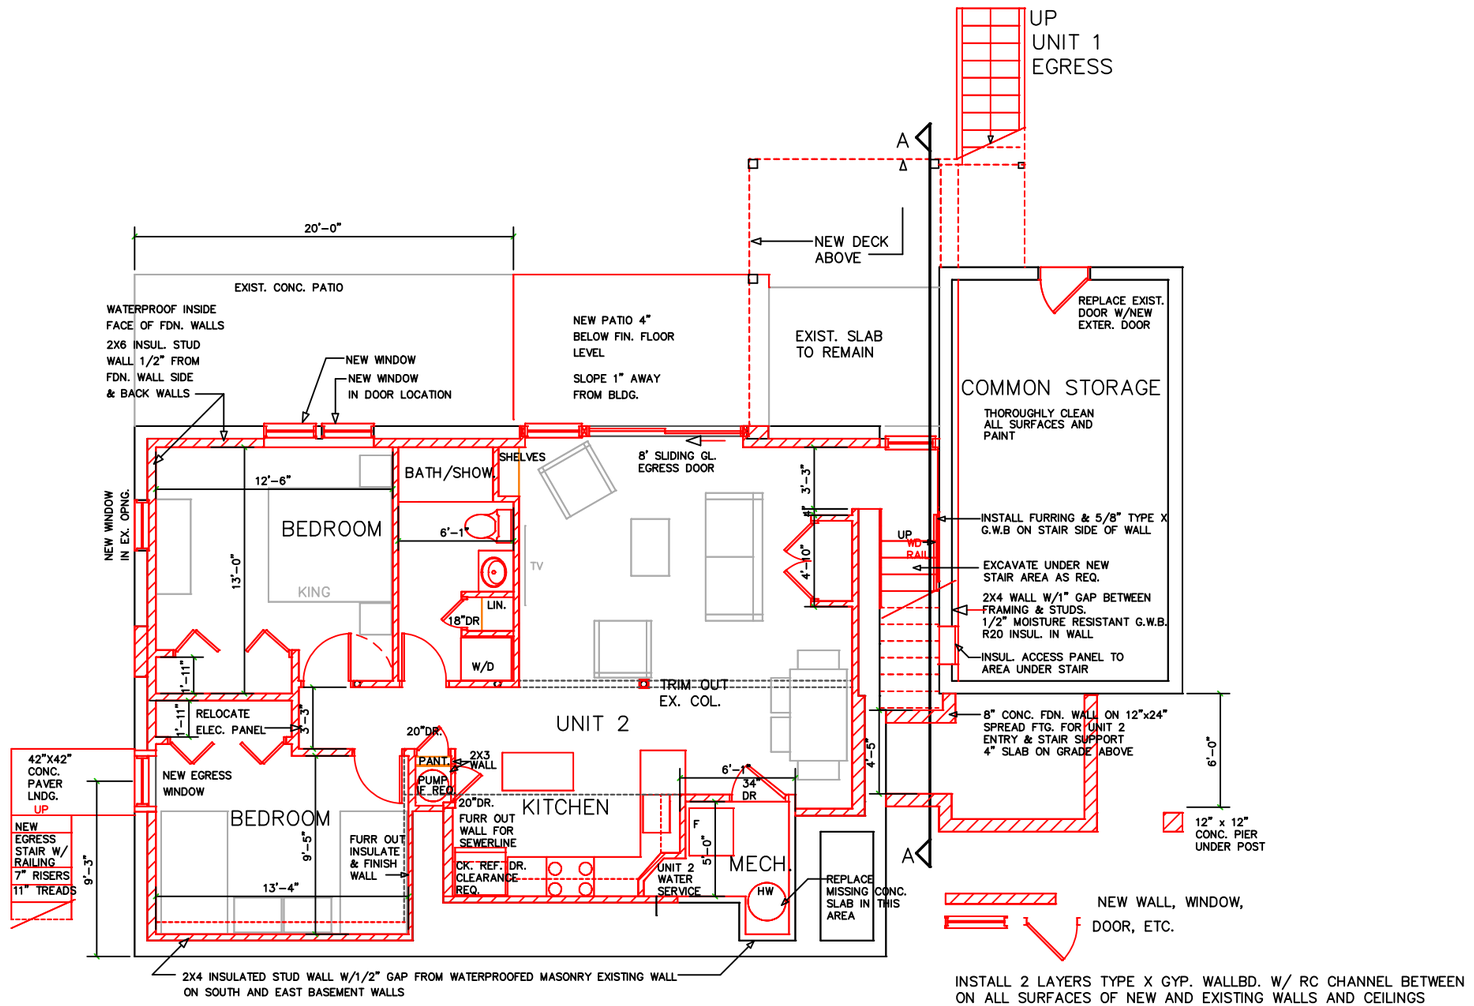


LOWER LEVEL PLAN PROPOSED

0 4' 8'

INSTALL 2 LAYERS TYPE X GYP. WALLBD. W/ RC CHANNEL BETWEEN ON ALL SURFACES OF NEW AND EXISTING WALLS AND CEILINGS BETWEEN THE TWO HOMES

ALL WINDOWS AND DOORS TO BE NEW ON THIS LEVEL

ALL INTERIOR DOORS TO BE 2'-6" WIDE UNLESS NOTED OTHERWISE

DIMENSIONS TO NEW WALLS ARE TO FACE OF STUD

LAY OUT AND FIELD CONFIRM DIMENSIONS OF SPACES W/HABITAT PRIOR TO FRAMING WALLS

PRELIMINARY

HOLLY S. DARZEN ARCHITECT
155 HEATHS BRIDGE RD.
Concord, MA 01742
(978) 369-5490

RENOVATIONS & ADDITIONS TO 930 MAIN ST. CONCORD, MA FOR HABITAT FOR HUMANITY

LOWER LEVEL PROPOSED

| № | DESCRIPTION | DATE |
|---|---|---|
| 1 | | |
| 2 | | |
| 3 | | |
| 4 | | |
| 5 | | |
| 6 | | |
| 7 | | |
| 8 | | |

JOB № N/A

| DRAWN BY | CHECKED BY |
|---|---|
| | HD |
| DATE | SCALE |
| 7.9.20 | 1/8"=1'-0" |

© copyright Holly Darzen Architect

A.1

SHEET №

File: C:\Users\Holly Darzen\Documents\dwg\930 Main St\2020 Floor Plan 2020 PM.2D

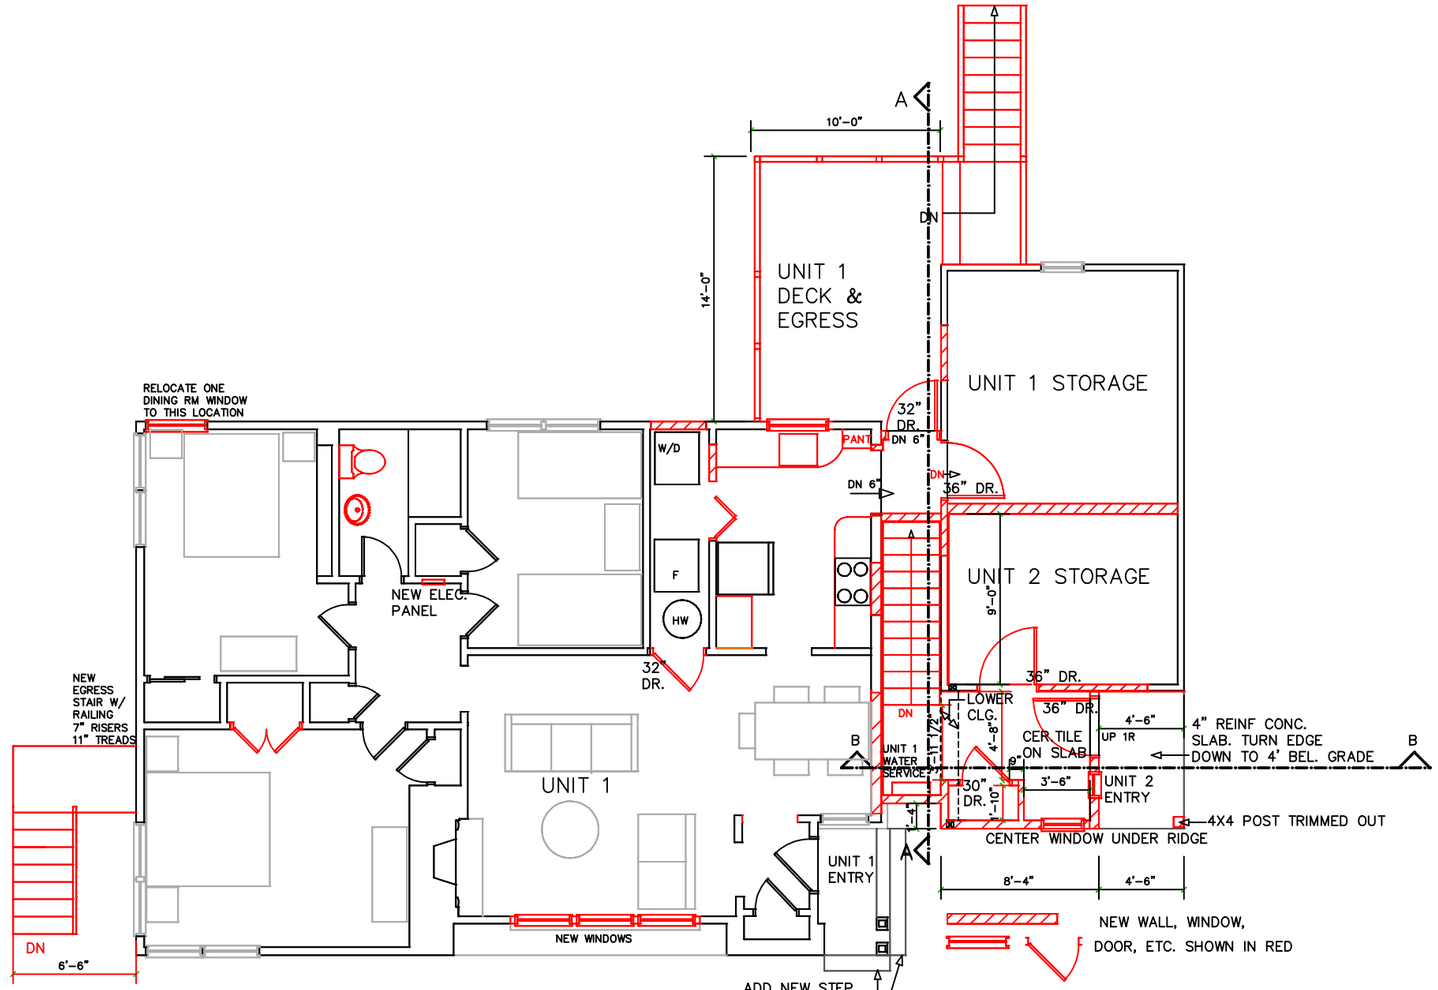


FIRST FLOOR PLAN PROPOSED

0 4' 8'

NEW WALL, WINDOW,
DOOR, ETC. SHOWN IN RED

INSTALL 2 LAYERS TYPE X GYP. WALLBD. ON ALL SURFACES OF NEW AND EXISTING WALLS AND CEILING BETWEEN THE TWO HOMES

INSTALL RC CHANNEL BETWEEN LAYERS FOR ACOUSTIC SEPARATION BETWEEN UNITS

LAY OUT AND FIELD CONFIRM DIMENSIONS OF SPACES W/HABITAT PRIOR TO FRAMING WALLS

DIMENSIONS TO NEW WALLS ARE TO FACE OF STUD

PRELIMINARY


HOLLY S. DARZEN
ARCHITECT
155 HEATHS BRIDGE RD.
Concord, MA 01742
(978) 369-5490


RENOVATIONS & ADDITIONS
TO 930 MAIN ST. CONCORD, MA
FOR HABITAT FOR HUMANITY

FIRST FLOOR
PROPOSED

| № | DESCRIPTION | DATE |
|---|---|---|
| 1 | | 6/24/20 |
| 2 | | |
| 3 | | |
| 4 | | |
| 5 | | |
| 6 | | |
| 7 | | |
| 8 | | |

JOB № N/A

| DRAWN BY | CHECKED BY |
|---|---|
| | HD |
| DATE | SCALE |
| 7.9.20 | 1/8"=1'-0" |

© copyright Holly Darzen Architect

A.2

SHEET №

File: C:\Users\Holly Darzen\Documents\dwg\930 Main St Concord FloorTime.dwg 7/9/20

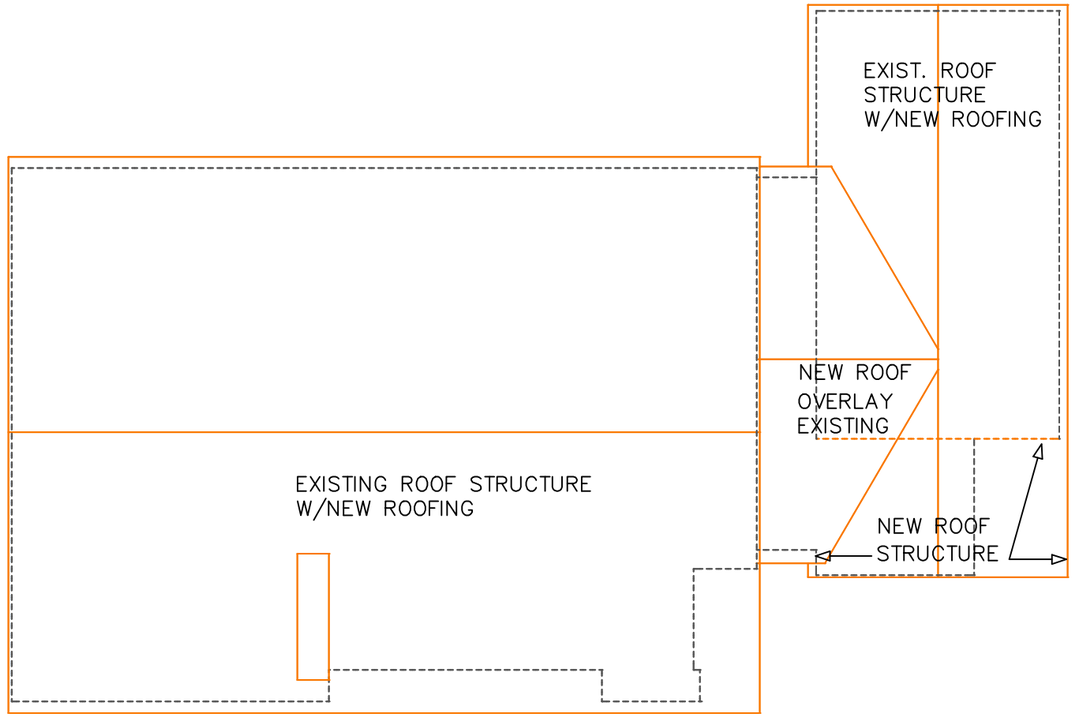


PROPOSED ROOF PLAN
930 MAIN ST. CONCORD, MA

0 4' 8'

PRELIMINARY

HOLLY S. DARZEN
ARCHITECT
155 HEATHS BRIDGE RD.
Concord, MA 01742
(978) 369-5490

RENOVATIONS & ADDITIONS
TO 930 MAIN ST. CONCORD, MA
FOR HABITAT FOR HUMANITY

ROOF PLAN
PROPOSED

| № | DESCRIPTION | DATE |
|---|---|---|
| 1 | | |
| 2 | | |
| 3 | | |
| 4 | | |
| 5 | | |
| 6 | | |
| 7 | | |
| 8 | | |

JOB № N/A

| DRAWN BY | CHECKED BY |
|---|---|
| | HD |
| DATE | SCALE |
| 7.9.20 | 1/8"=1'-0" |

© copyright Holly Darzen Architect

A.3
SHEET №

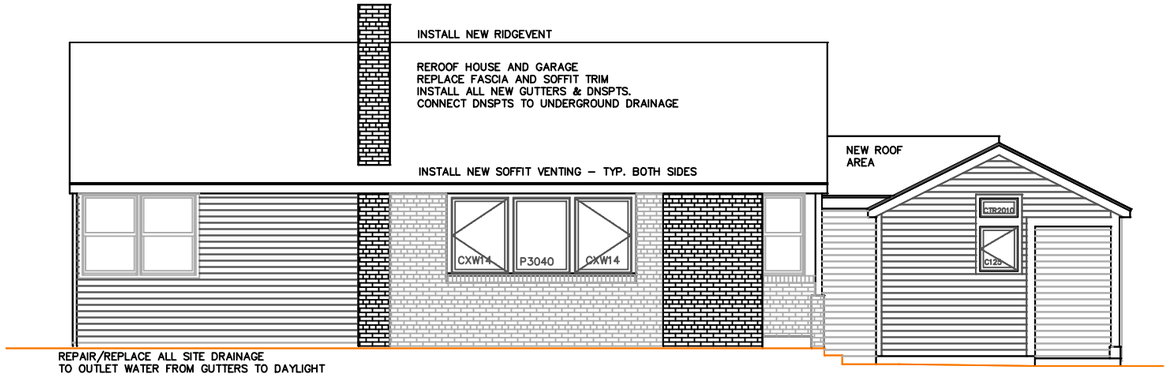


SOUTH ELEVATION

0 4' 8'

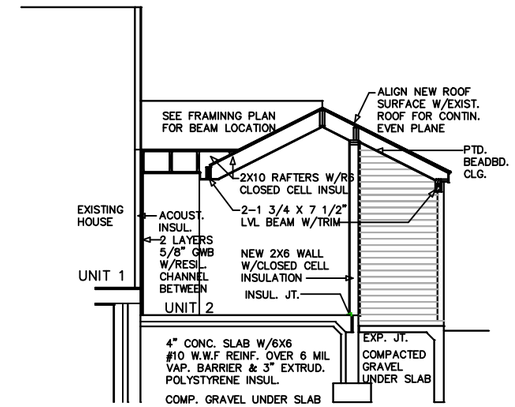


B–B CROSS SECTION THROUGH UNIT 2 ENTRY

0 4' 8'

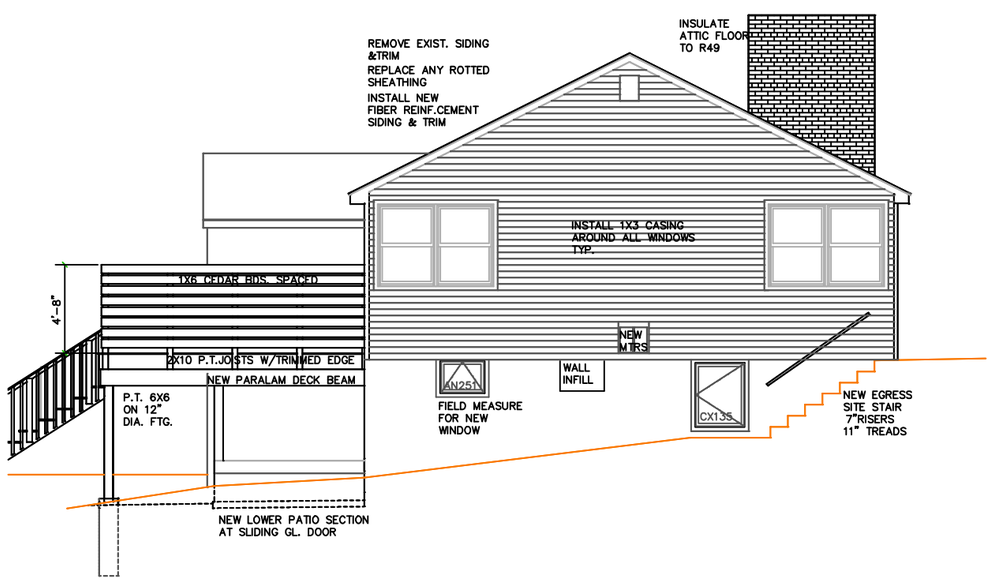


WEST ELEVATION

0 4' 8'

PRELIMINARY

HOLLY S. DARZEN
ARCHITECT
155 HEATHS BRIDGE RD.
Concord, MA 01742
(978) 369-5490

RENOVATIONS & ADDITIONS
TO 930 MAIN ST. CONCORD, MA
FOR HABITAT FOR HUMANITY

SOUTH AND WEST
ELEVATIONS
SECTION B-B

| Nº | DESCRIPTION | DATE |
|---|---|---|
| 1 | | |
| 2 | | |
| 3 | | |
| 4 | | |
| 5 | | |
| 6 | | |
| 7 | | |
| 8 | | |

JOB Nº N/A

| DRAWN BY | CHECKED BY |
|---|---|
| | HD |
| DATE | SCALE |
| 7.9.20 | 1/8"=1'-0" |

© copyright Holly Darzen Architect

A.4

SHEET Nº

File: C:\Users\Holly Darzen\Documents\dwg\930 Main St\Sheet Sheet Floor Plan.dwg 7/9/2020

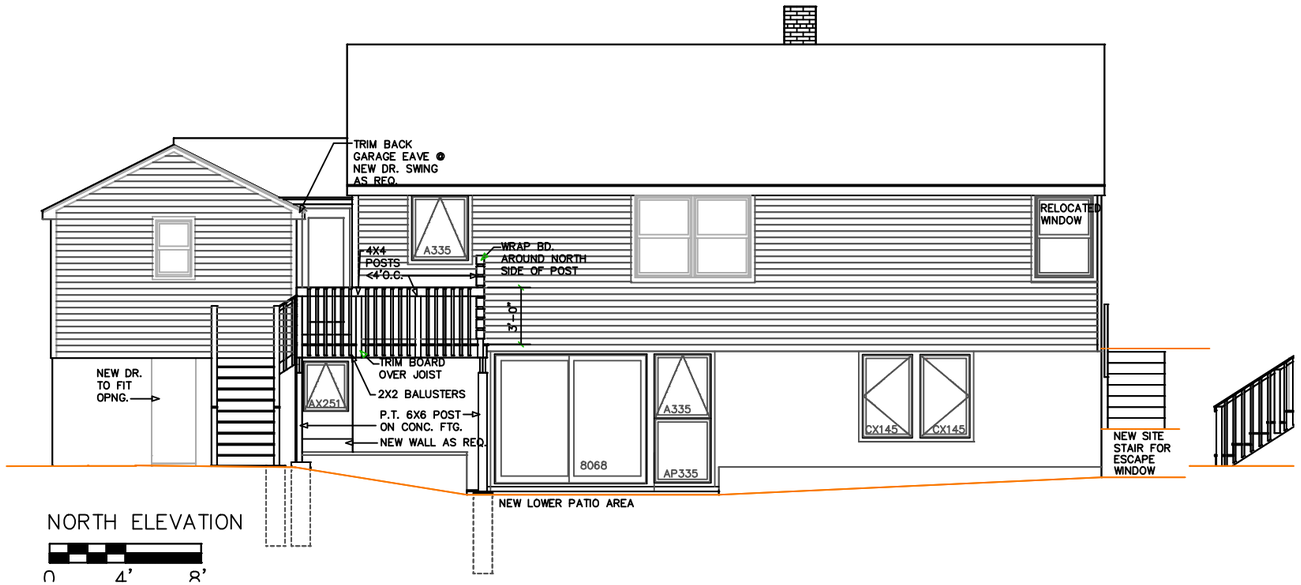


NORTH ELEVATION

0 4' 8'

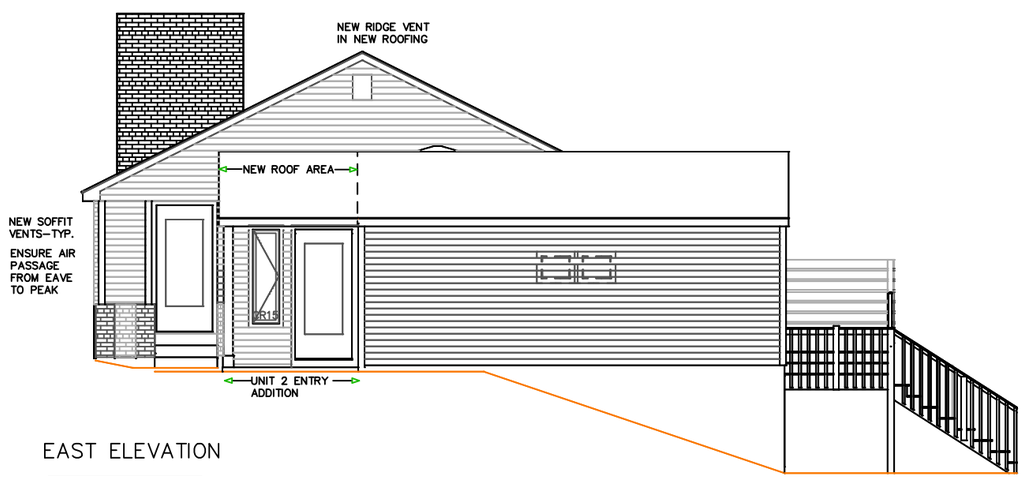


EAST ELEVATION

0 4' 8'

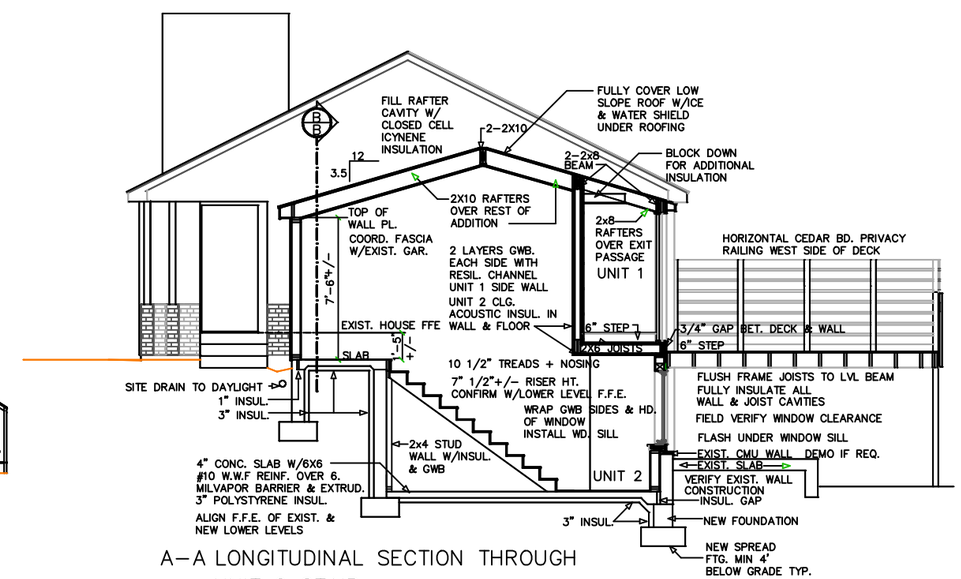


A–A LONGITUDINAL SECTION THROUGH
UNIT 2 STAIR

0 4' 8'

PRELIMINARY

HOLLY S. DARZEN
ARCHITECT
155 HEATHS BRIDGE RD.
Concord, MA 01742
(978) 369-5490

RENOVATIONS & ADDITIONS
TO 930 MAIN ST. CONCORD, MA
FOR HABITAT FOR HUMANITY

NORTH AND EAST
ELEVATIONS
SECTION A–A

| № | DESCRIPTION | DATE |
|---|---|---|
| 1 | | |
| 2 | | |
| 3 | | |
| 4 | | |
| 5 | | |
| 6 | | |
| 7 | | |
| 8 | | |

JOB № N/A

| DRAWN BY | CHECKED BY |
|---|---|
| | HD |
| DATE | SCALE |
| 7.9.20 | 1/8"=1'-0" |

© copyright Holly Darzen Architect

A.5

SHEET №

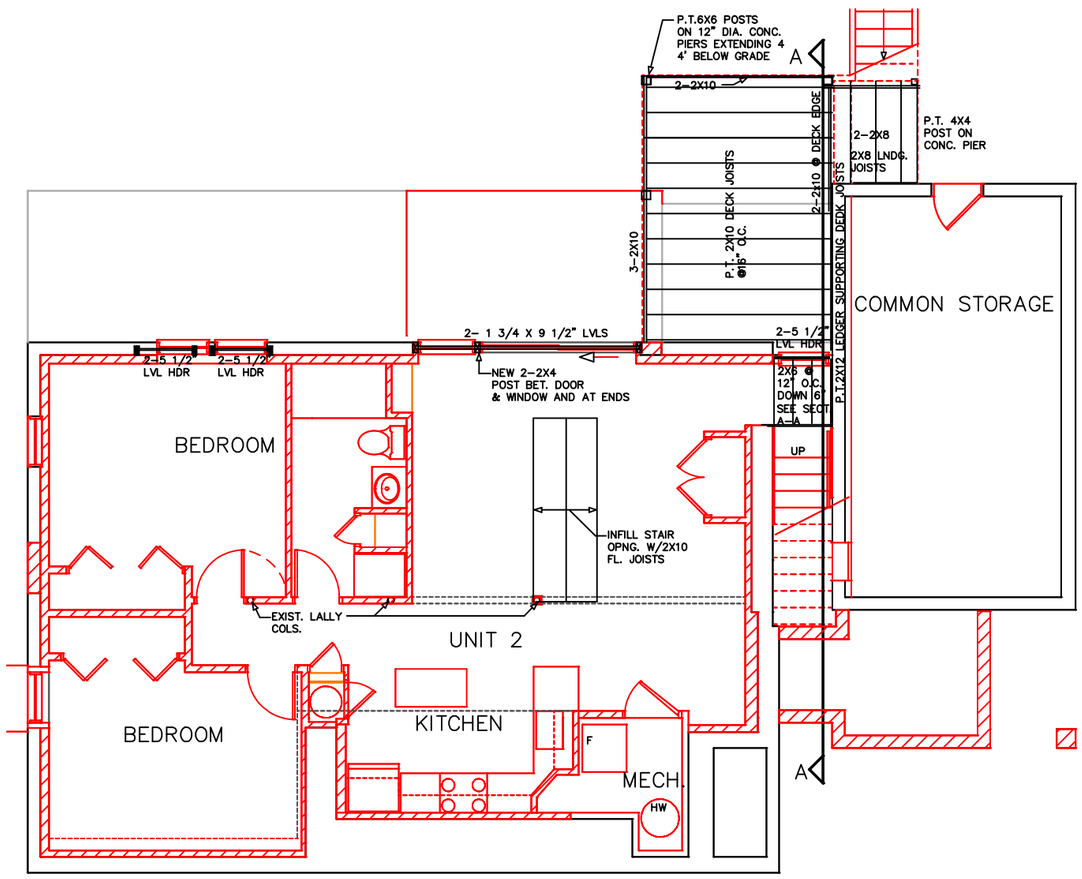


FIRST FLOOR FRAMING
LOWER LEVEL PLAN PROPOSED

0 4' 8'

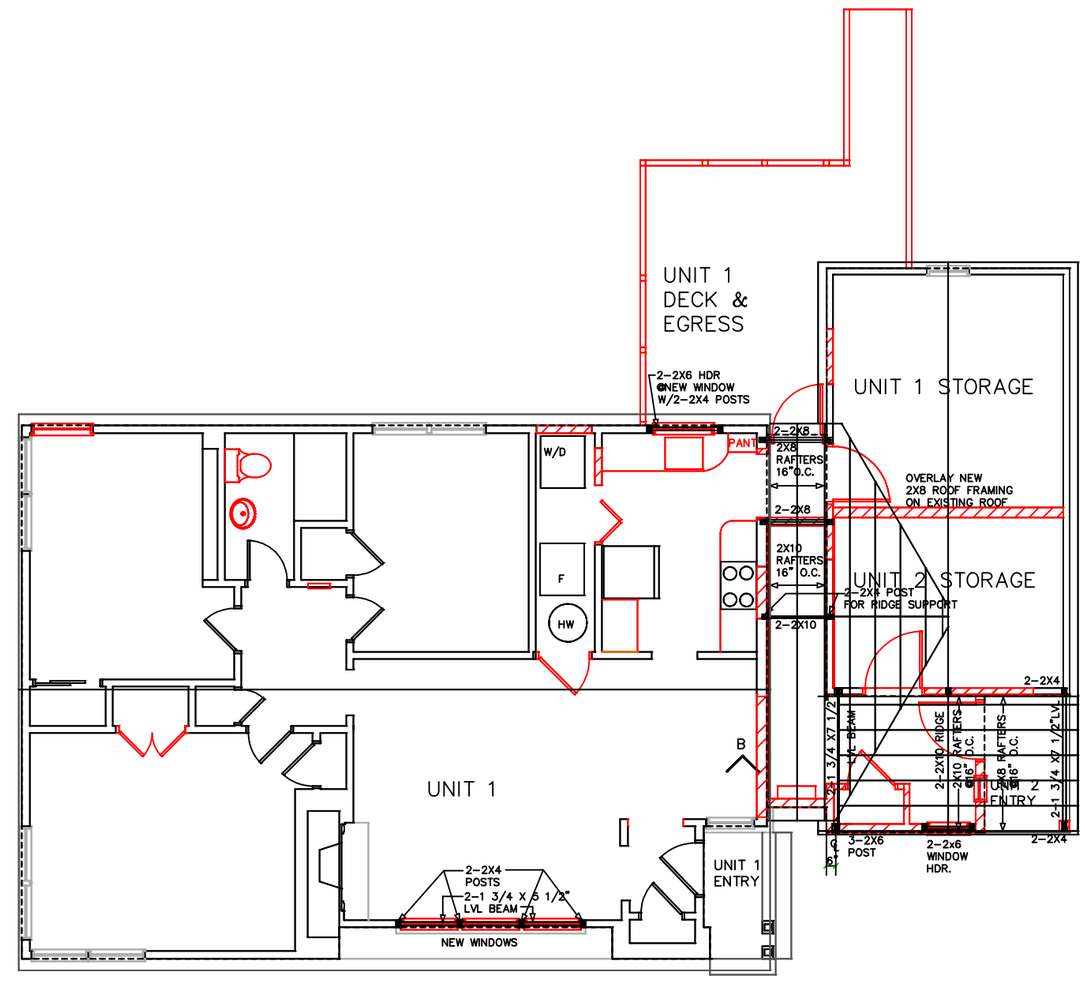


PROPOSED PLAN
W/ROOF FRAMING

0 4' 8'

PRELIMINARY


HOLLY S. DARZEN
ARCHITECT
155 HEATHS BRIDGE RD.
Concord, MA 01742
(978) 505-9738


RENOVATIONS & ADDITIONS
TO 930 MAIN ST. CONCORD, MA
FOR HABITAT FOR HUMANITY

1ST FL. & ROOF
FRAMING PLANS

| № | DESCRIPTION | DATE |
|---|---|---|
| 1 | | |
| 2 | | |
| 3 | | |
| 4 | | |
| 5 | | |
| 6 | | |
| 7 | | |
| 8 | | |

JOB № N/A

| DRAWN BY | CHECKED BY |
|---|---|
| | HD |
| DATE | SCALE |
| 7.9.20 | 1/8"=1'-0" |

© copyright Holly Darzen Architect

S.1
SHEET №

File: C:\Users\Holly Darzen\Documents\dwg\930MainSt\930 FloorPlan2020 PW.2O