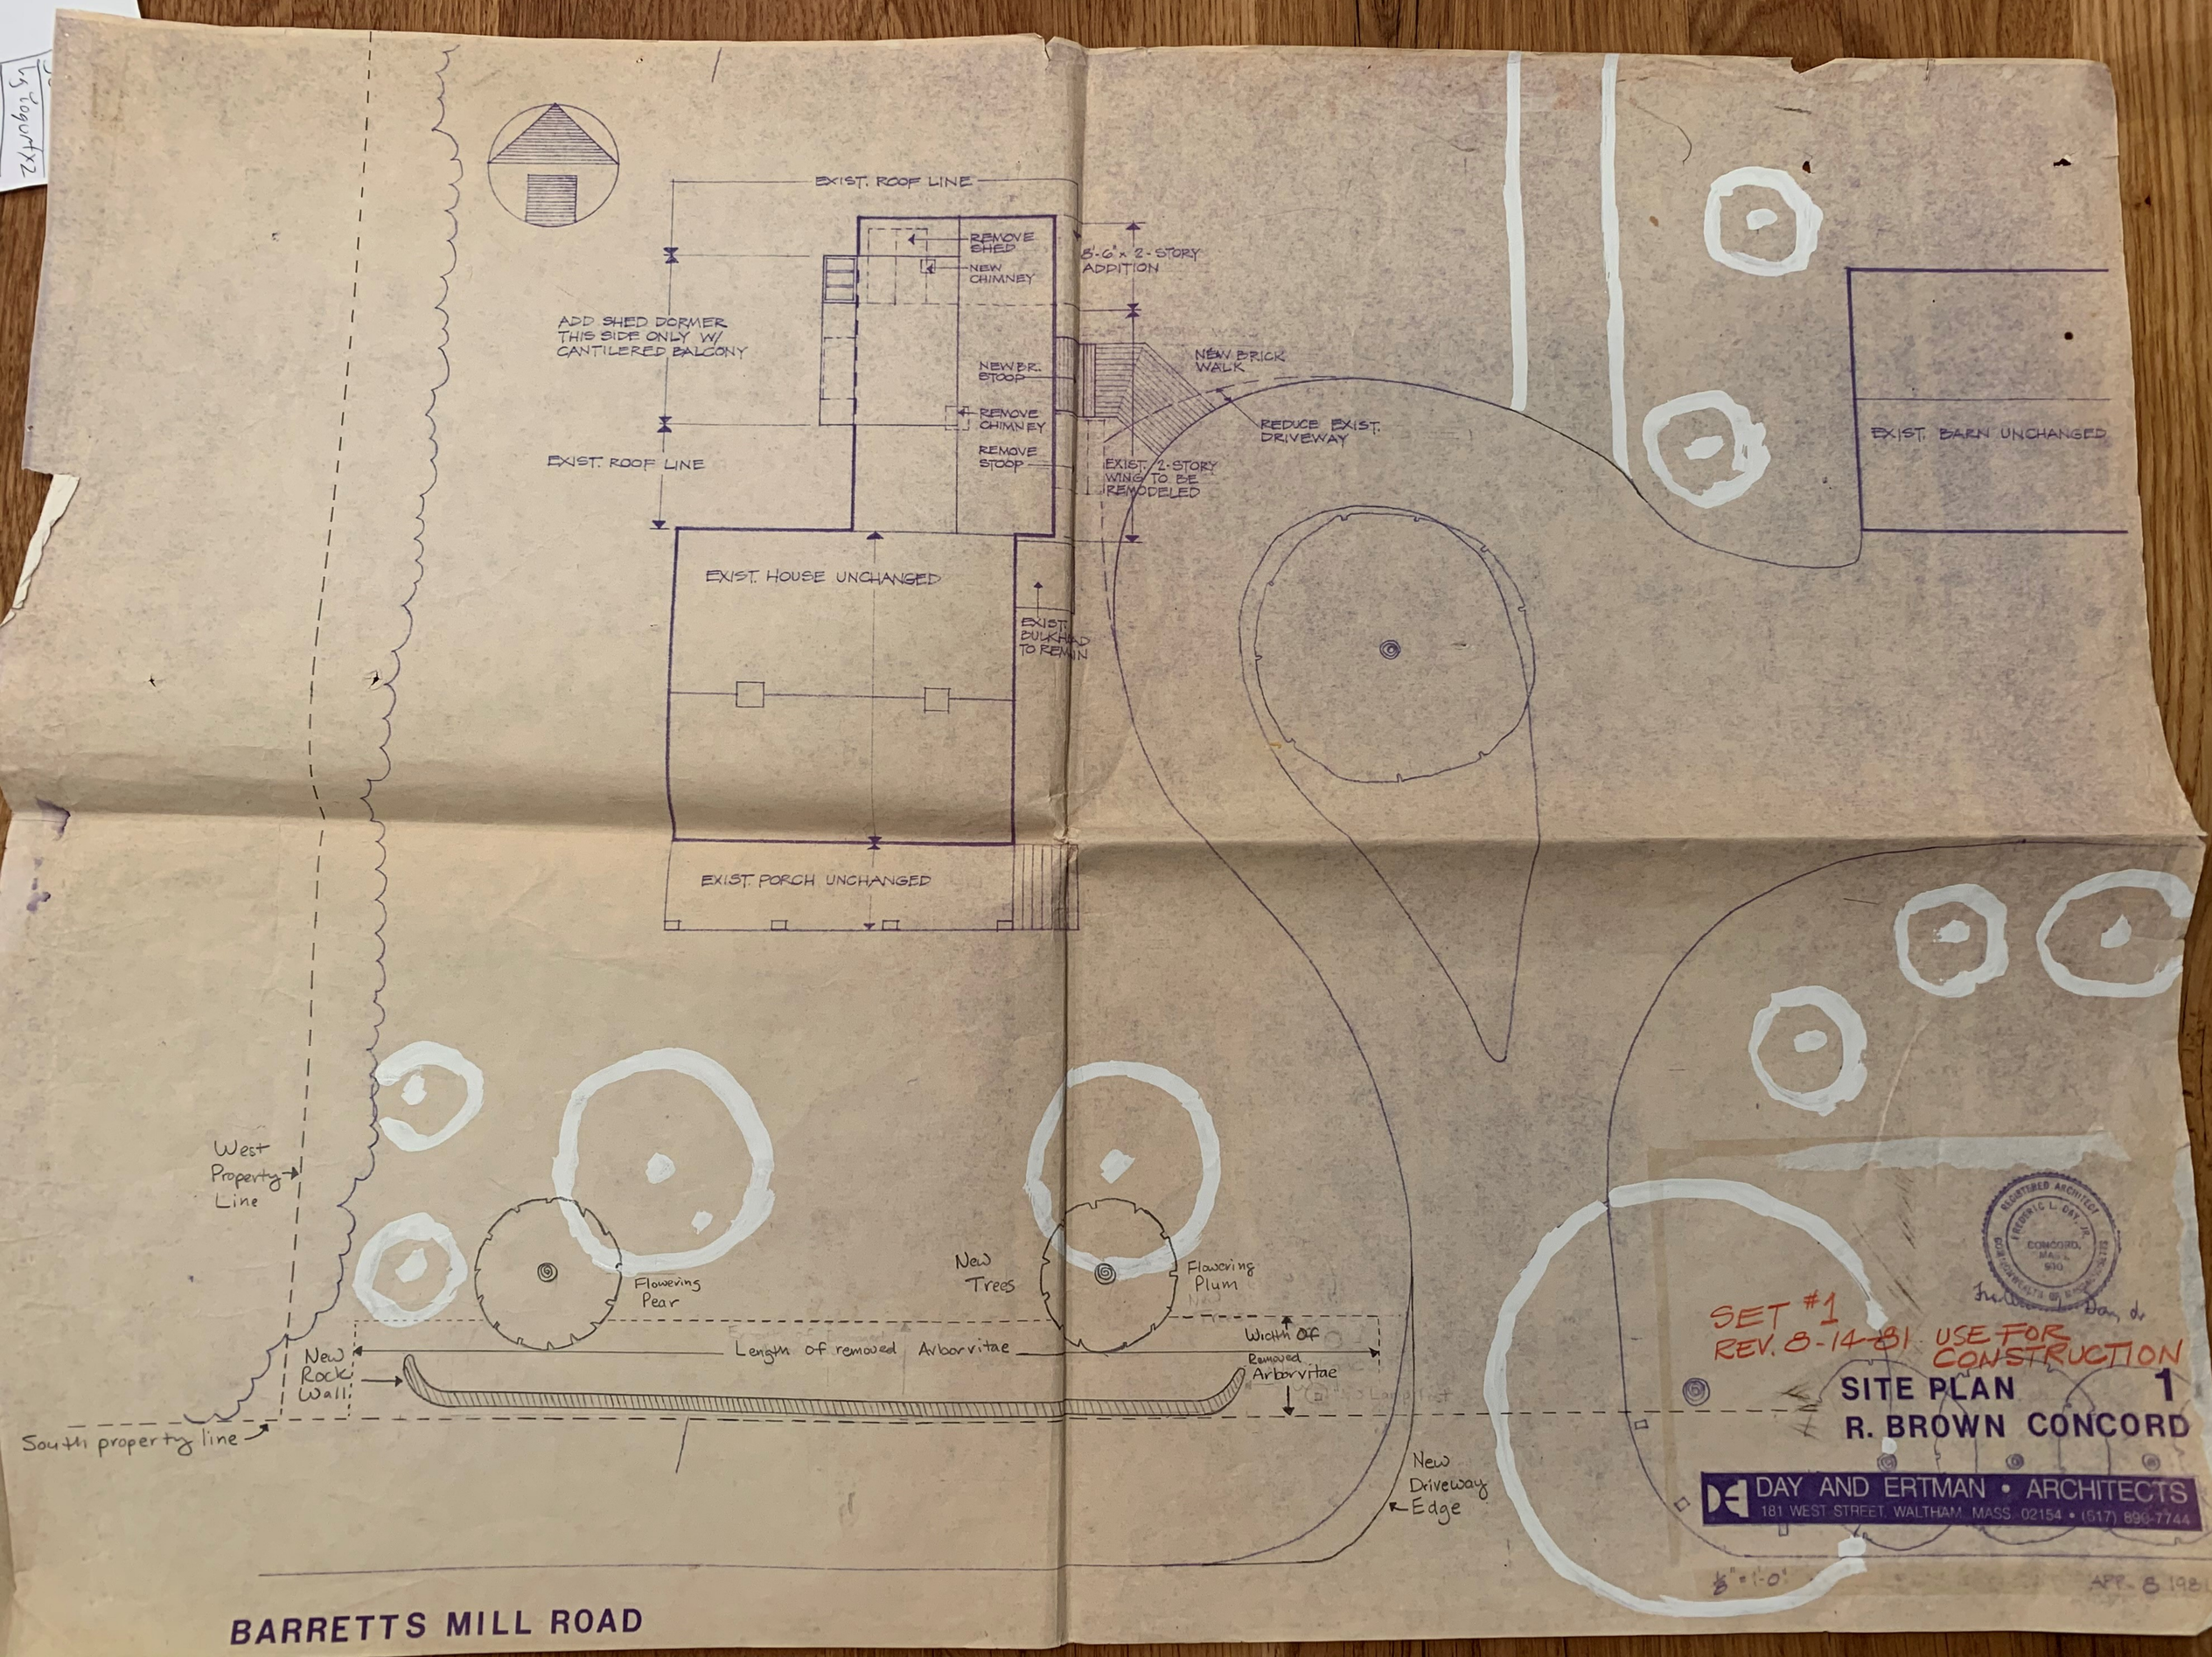
EXIST. ROOF LINE
REMOVE SHED
NEW CHIMNEY
5'-6" x 2-STORY ADDITION
ADD SHED DORMER THIS SIDE ONLY W/ CANTILERED BALCONY
NEW BR. STOOP
NEW BRICK WALK
REMOVE CHIMNEY
REMOVE STOOP
REDUCE EXIST. DRIVEWAY
EXIST. ROOF LINE
EXIST. 2-STORY WING TO BE REMODELED
EXIST. BARN UNCHANGED
EXIST. HOUSE UNCHANGED
EXIST. BULKHEAD TO REMAIN
EXIST. PORCH UNCHANGED
West Property Line
Flowering Pear
New Trees
Flowering Plum
Length of removed Arborvitae
Width of Removed Arborvitae
New Rock Wall
South property line
New Driveway Edge
SET #1
REV. 8-14-81 USE FOR CONSTRUCTION
SITE PLAN 1
R. BROWN CONCORD
DAY AND ERTMAN • ARCHITECTS
181 WEST STREET, WALTHAM, MASS. 02154 • (617) 890-7744
REGISTERED ARCHITECT
FREDERIC L. DAY, JR.
CONCORD, MASS.
COMMONWEALTH OF MASSACHUSETTS
1/8" = 1'-0"
APR. 8 1981
BARRETTS MILL ROAD