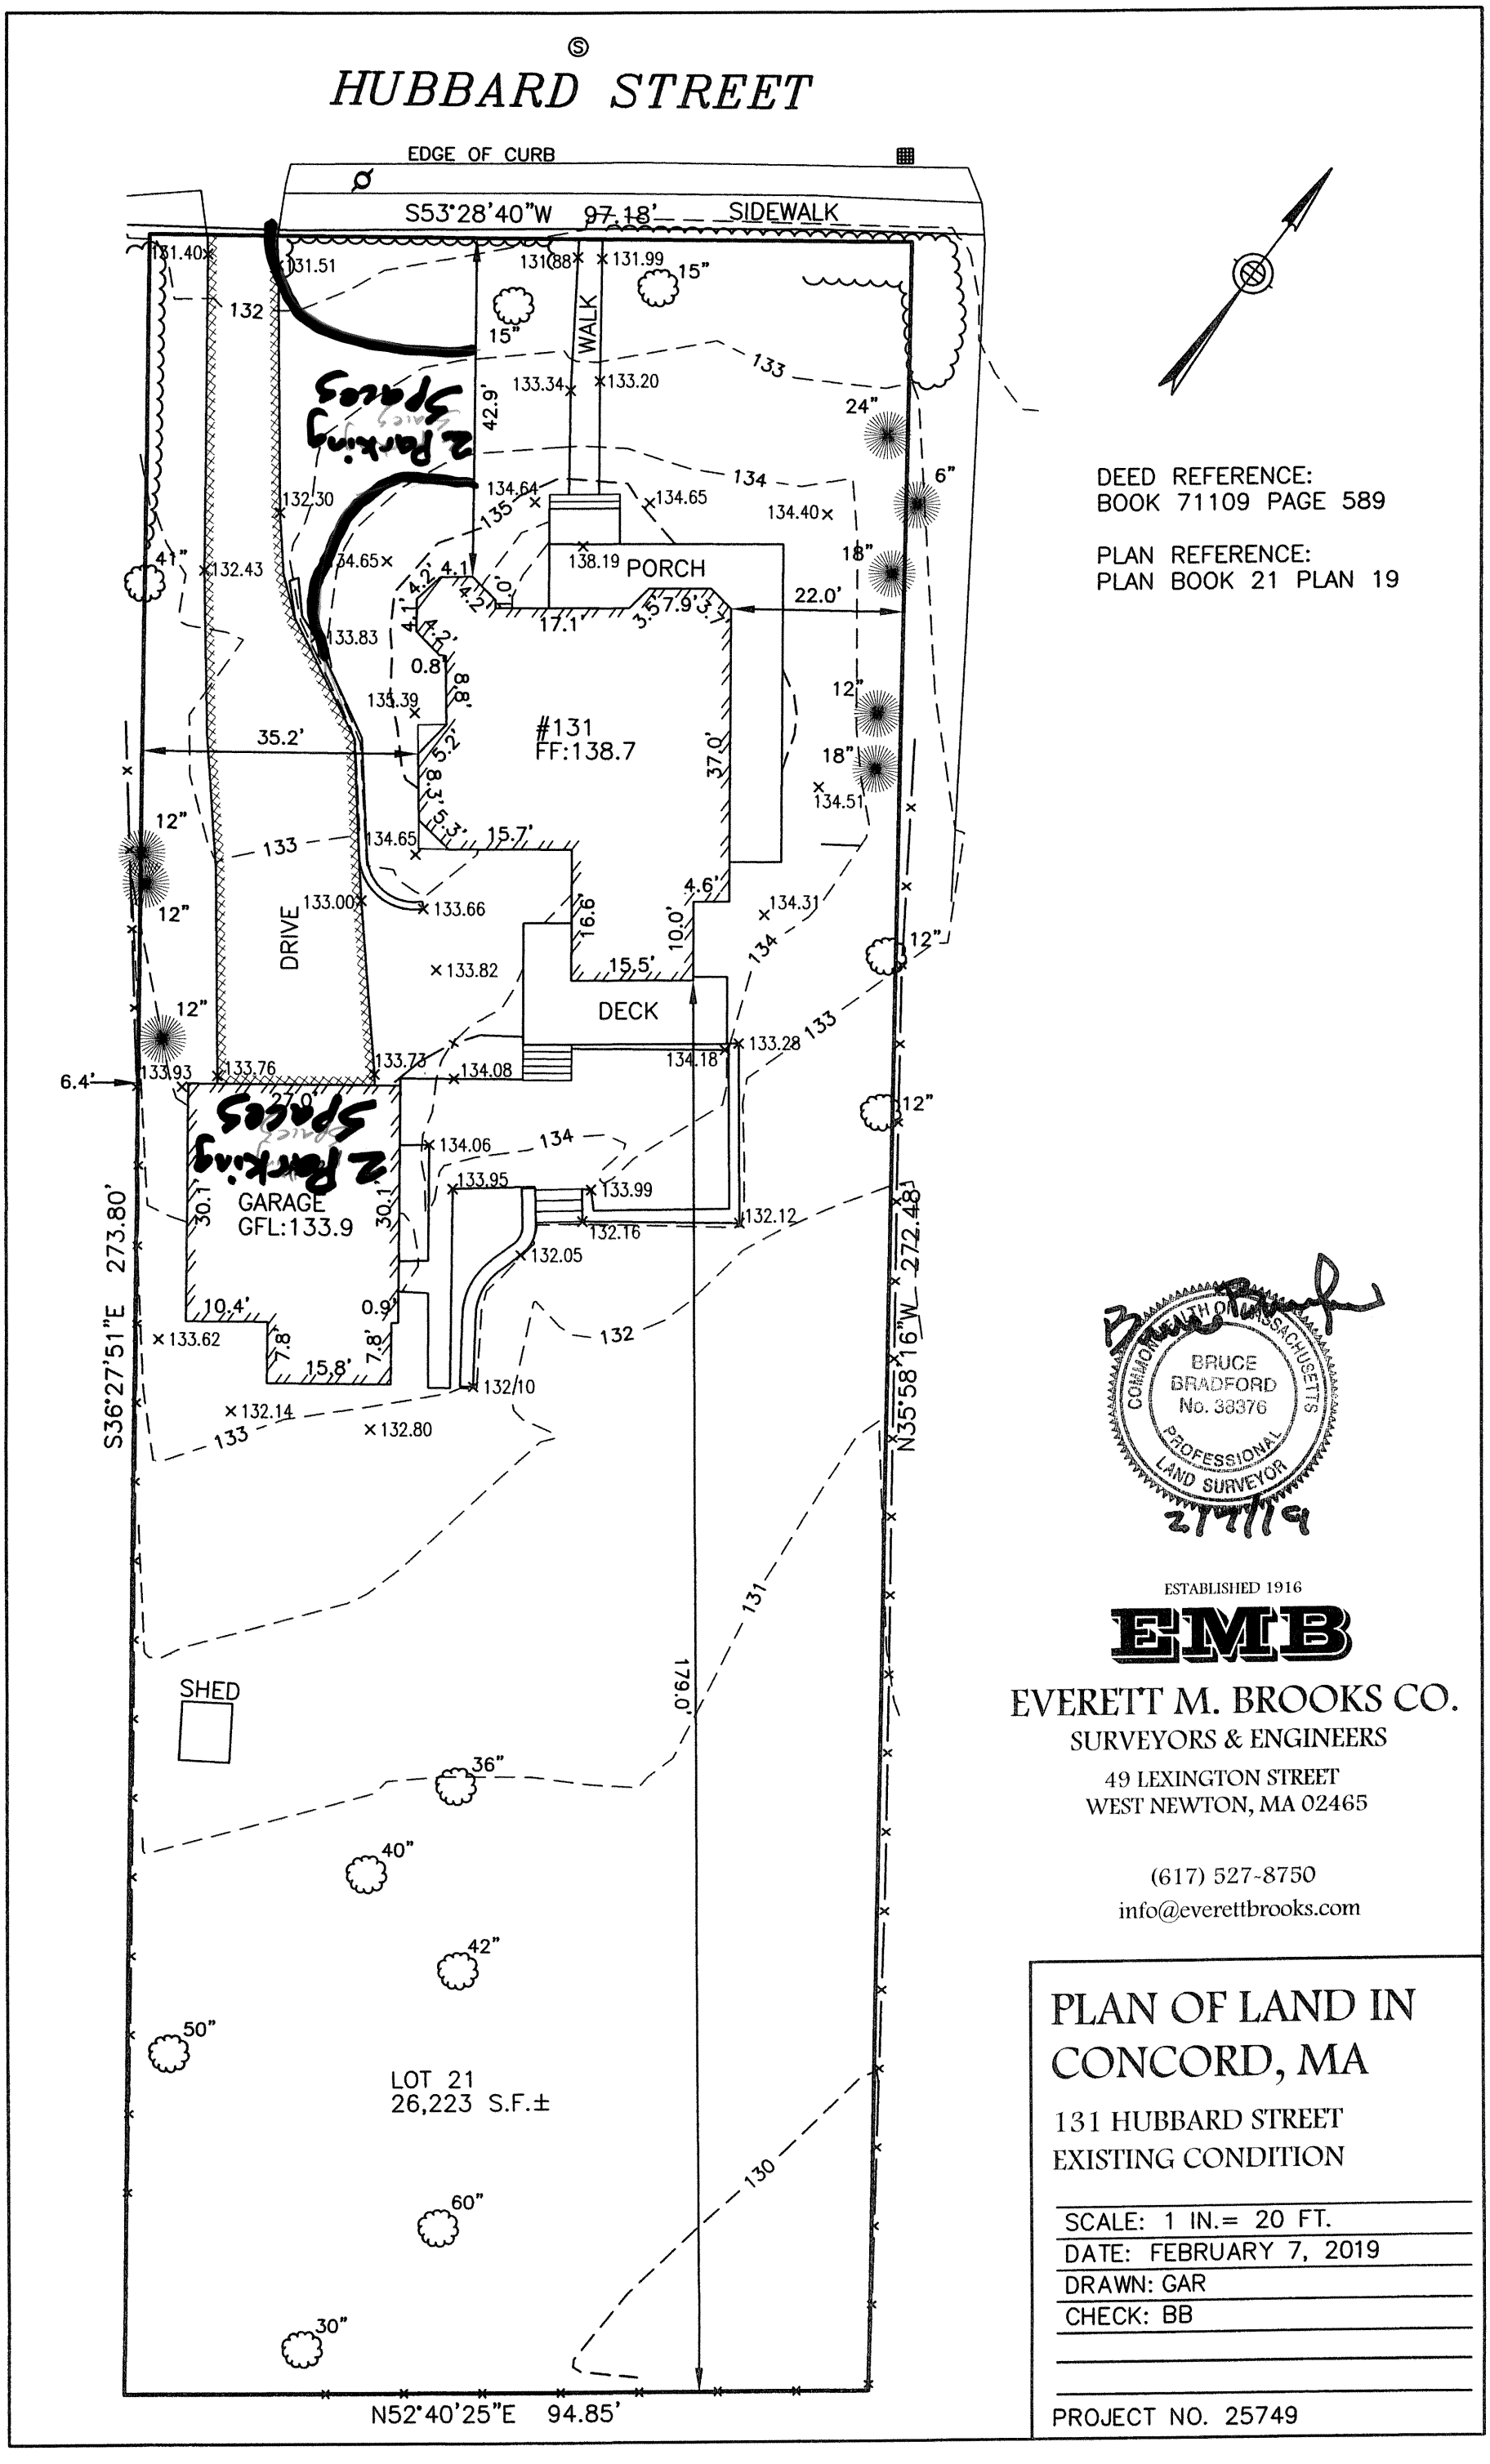
HUBBARD STREET
EDGE OF CURB
S53°28'40"W 97.18'
SIDEWALK
WALK
PORCH
DECK
DRIVE
GARAGE
GFL:133.9
#131
FF:138.7
SHED
LOT 21
26,223 S.F.±
S36°27'51"E 273.80'
N35°58'16"W 272.48'
N52°40'25"E 94.85'
2 Parking Spaces
2 Parking Spaces
DEED REFERENCE:
BOOK 71109 PAGE 589
PLAN REFERENCE:
PLAN BOOK 21 PLAN 19
COMMONWEALTH OF MASSACHUSETTS
BRUCE BRADFORD
No. 38376
PROFESSIONAL LAND SURVEYOR
2/7/19
ESTABLISHED 1916
EMB
EVERETT M. BROOKS CO.
SURVEYORS & ENGINEERS
49 LEXINGTON STREET
WEST NEWTON, MA 02465
(617) 527-8750
info@everettbrooks.com
PLAN OF LAND IN
CONCORD, MA
131 HUBBARD STREET
EXISTING CONDITION
SCALE: 1 IN.= 20 FT.
DATE: FEBRUARY 7, 2019
DRAWN: GAR
CHECK: BB
PROJECT NO. 25749