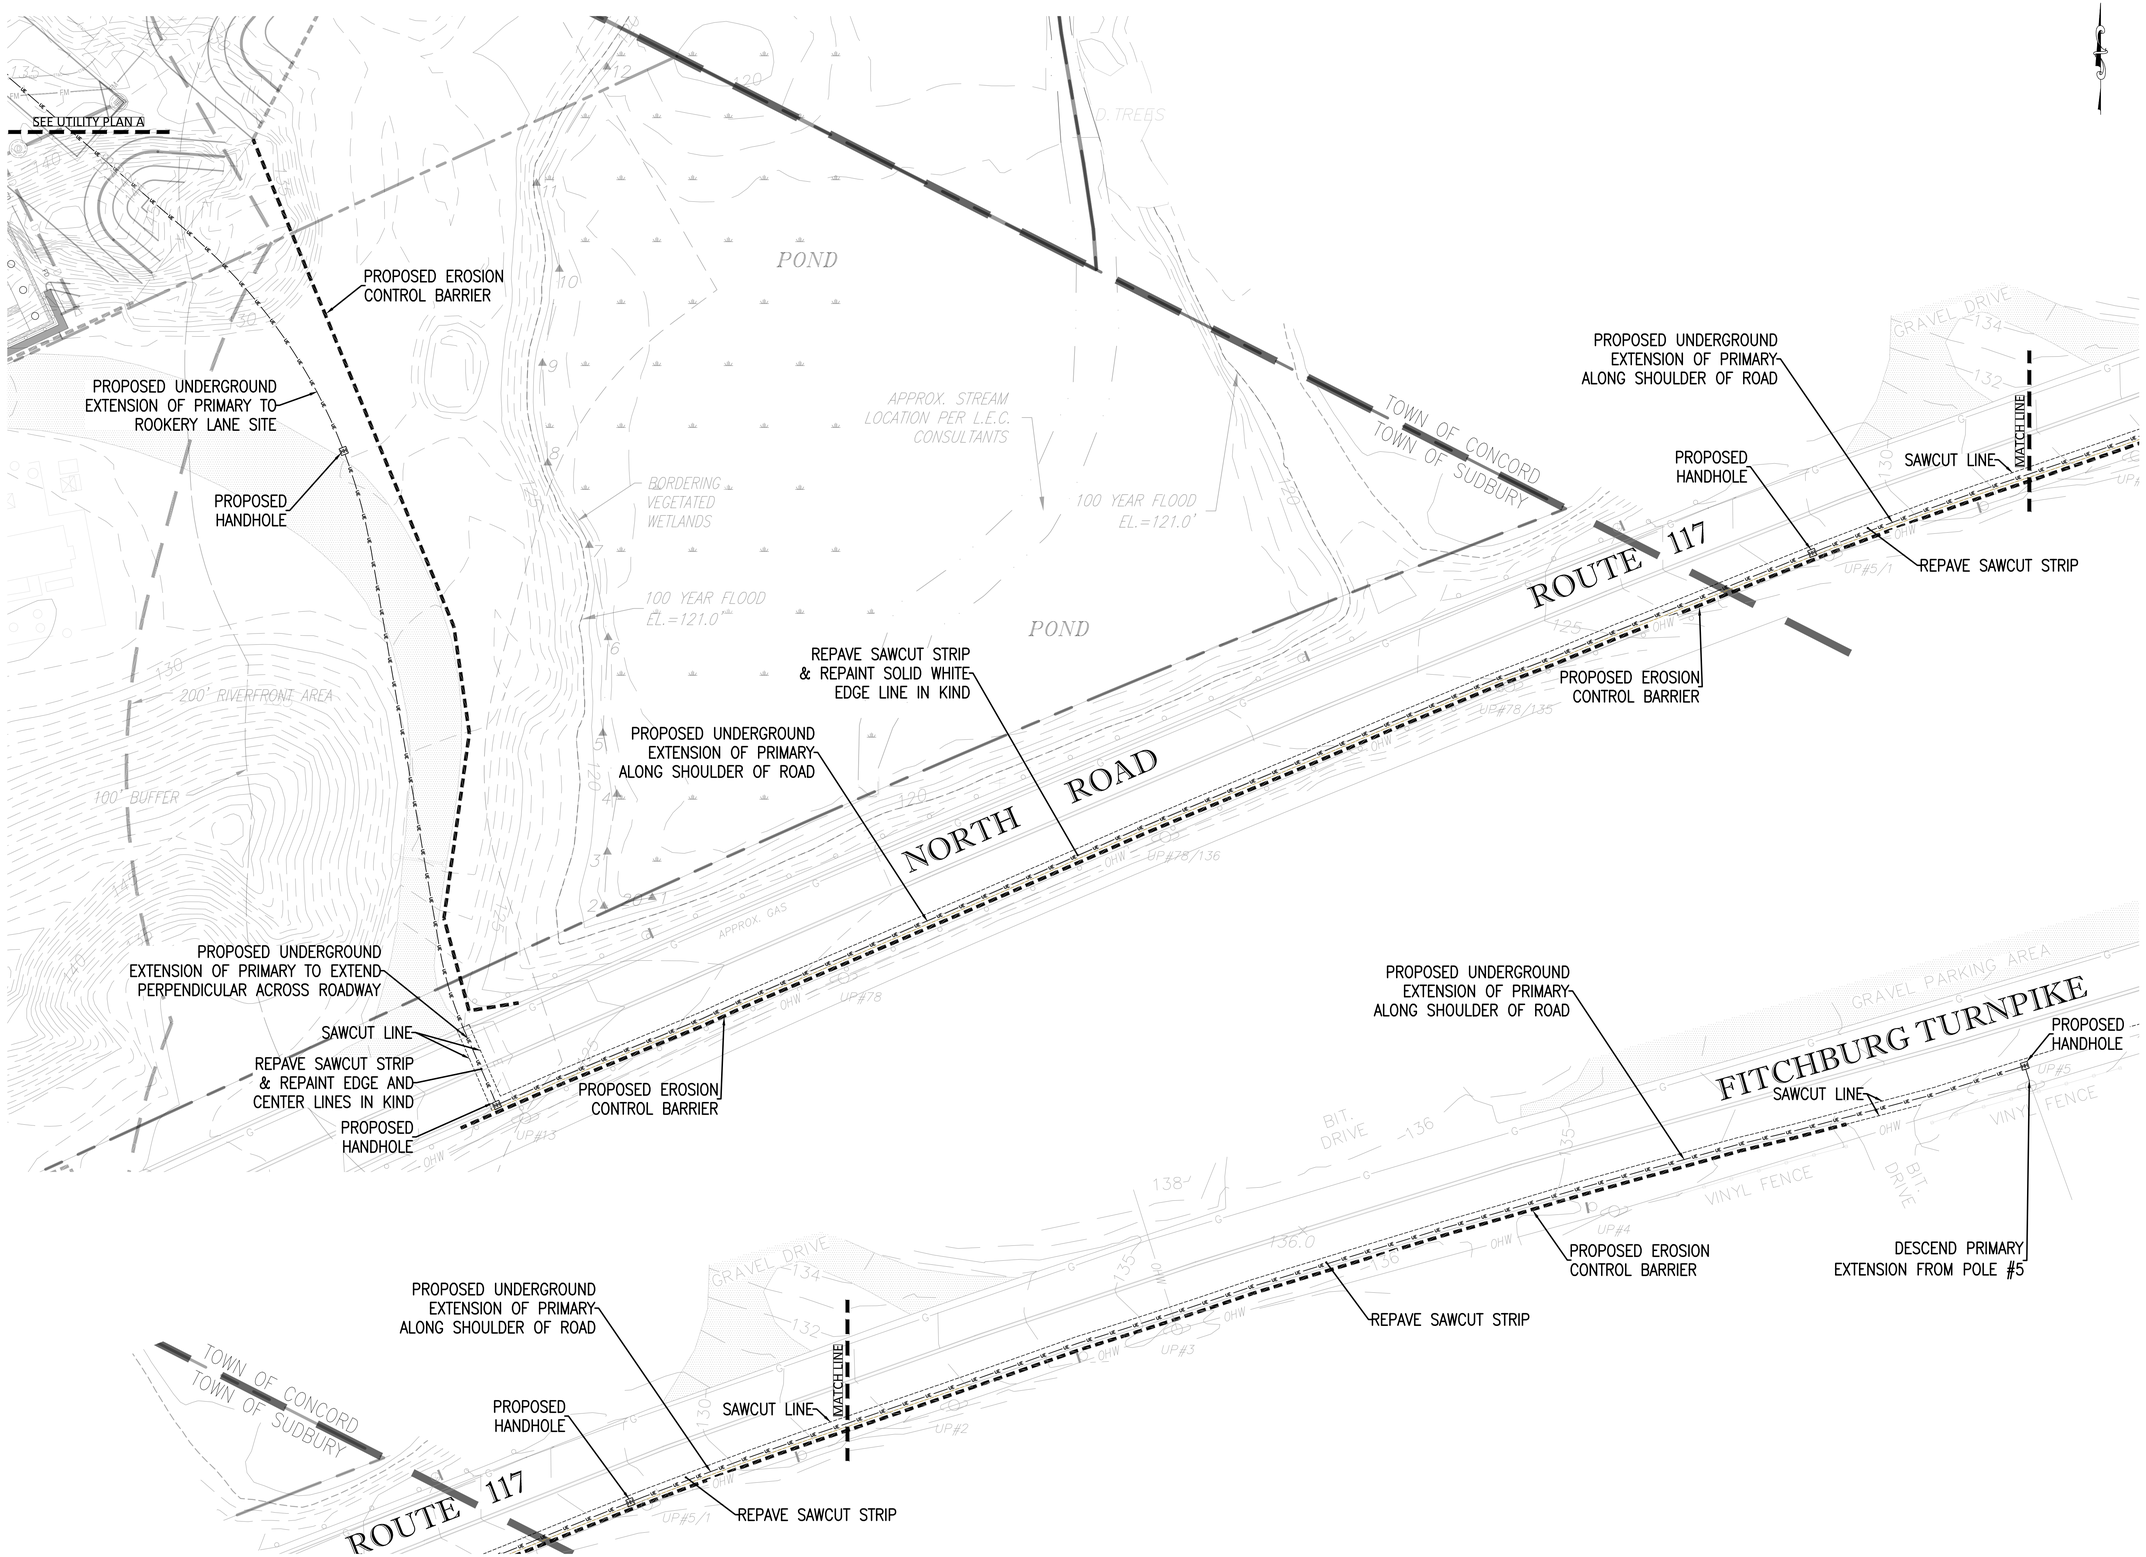

NOT FOR CONSTRUCTION

CDG PROJECT #: 20022

REVISIONS:

REV	DATE	COMMENT
1		
2		
3		
4		
5		
6		
7		
8		
9		
10		

PLANNING BOARD:

SEAL:

COMMONWEALTH OF MASSACHUSETTS
MATTHEW A. LEIDNER
CIVIL
No. 45641
REGISTERED PROFESSIONAL ENGINEER

MATTHEW A. LEIDNER, P.E.

PREPARED BY:

CIVIL DESIGN GROUP, LLC
21 HIGH STREET, SUITE 207
NORTH ANDOVER, MA 01845
www.cdgengineering.com
p: 978-794-5400 f: 978-965-3971

OWNER:
QUARRY NORTH ROAD LLC
2134 SEVILLA WAY
NAPLES, FL 34109

APPLICANT:
QUARRY NORTH ROAD LLC
2134 SEVILLA WAY
NAPLES, FL 34109

PROJECT:
ROOKERY LANE
PLANNED RESIDENTIAL DEVELOPMENT
48Y FITCHBURG TURNPIKE
CONCORD, MASSACHUSETTS

SCALE:
20 0 10 20 40
GRAPHIC SCALE IN FEET

SHEET:
OFFSITE ELECTRIC EXTENSION PLAN
14

DATE: 08/08/2022