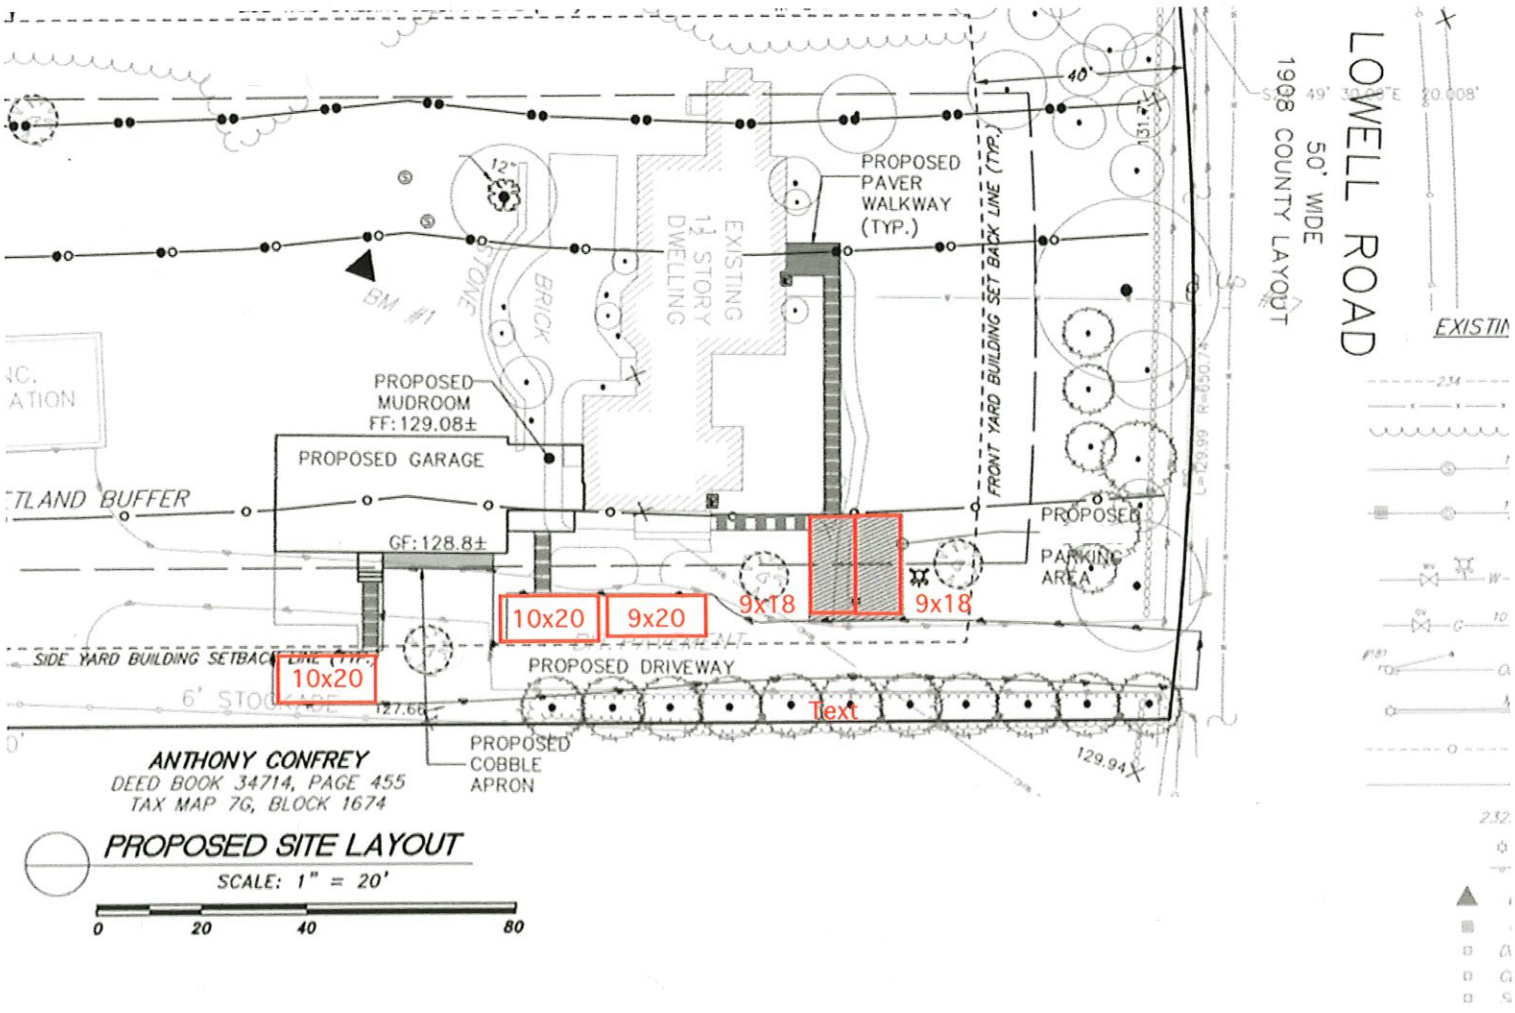

399 Lowell Road Parking Layout 10/17/2022

All landscaping and hardscape shown as proposed has been completed.
Two additional 18' spaces (not outlined in red) are in front of the garage doors.