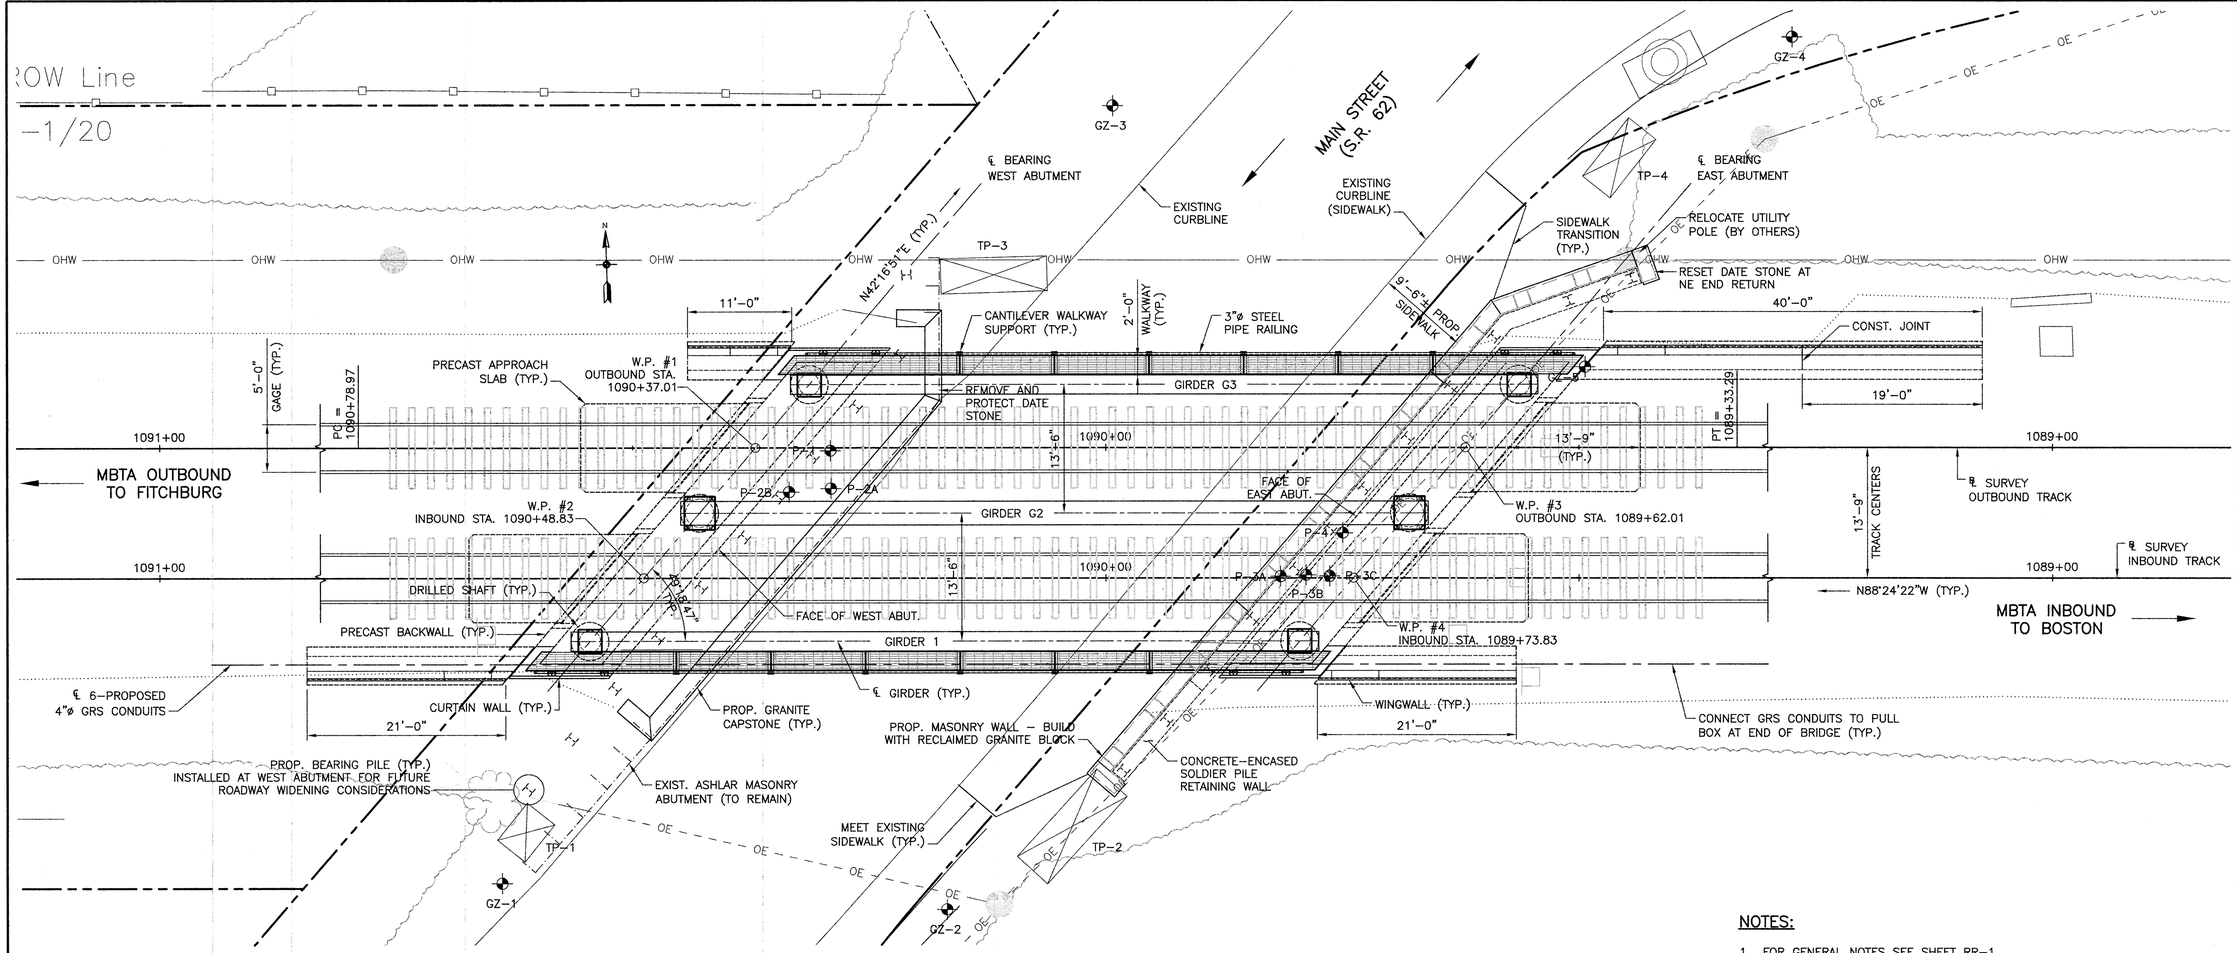

GENERAL PLAN

SCALE: $\frac{1}{8}$" = 1'-0"

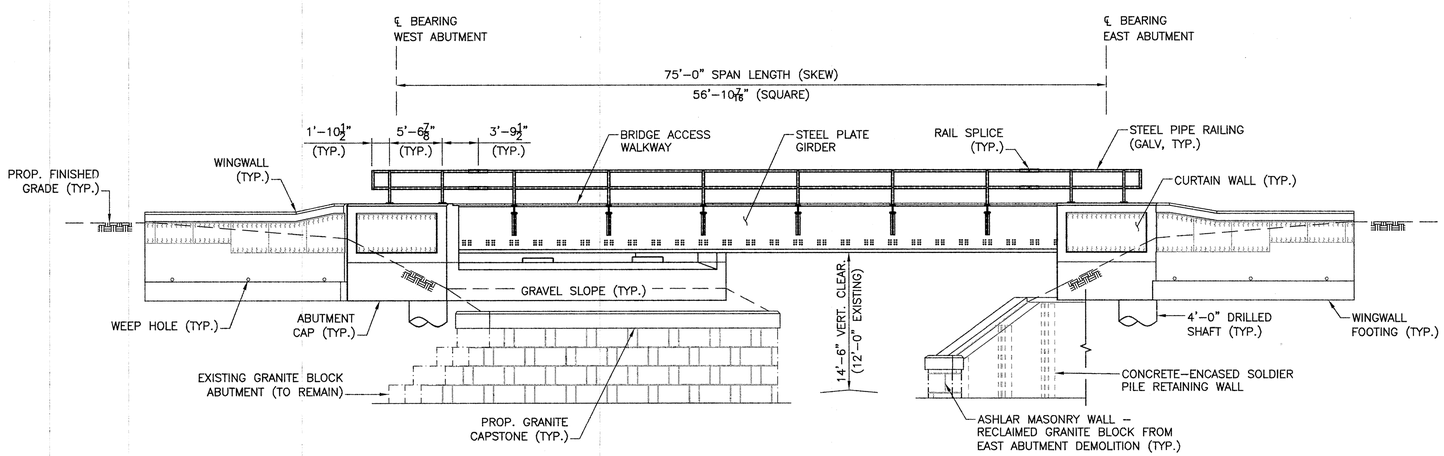

ELEVATION

SCALE: $\frac{1}{8}$" = 1'-0"

NOTES:

1. FOR GENERAL NOTES SEE SHEET RR-1.
2. FOR LIMITS OF EROSION CONTROL SEE SHEET E-1.
3. FOR RIVERFRONT RESTORATION DETAILS SEE SHEET E-2.
4. FOR TRAFFIC MANAGEMENT DETAILS SEE SHEET HW-1.
5. FOR GRS CONDUIT CONNECTIONS AT ENDS OF BRIDGE DETAILS SEE COMMUNICATIONS DRAWINGS.

INDEX OF BRIDGE (BR) DRAWINGS

2	GENERAL NOTES
3-7	BORING LOGS
8-9	TEST PIT LOGS
10-11	CONSTRUCTION PHASING PLANS
12	CONSTRUCTION PHASING SECTIONS
13	TEMPORARY TRACK SUPPORT DETAILS
14	FOUNDATION PLAN
15	DRILLED SHAFTS
16	ABUTMENT PLAN, ELEVATION AND SECTION
17	EAST ABUTMENT WIDENING WALL
18	ABUTMENT REINFORCING DETAILS
19	WINGWALL DETAILS
20	BEARING DETAILS
21	FRAMING PLAN
22	TYPICAL BRIDGE SECTION AND DETAILS
23	END FLOORBEAM AND DETAILS
24	GIRDER ELEVATIONS AND DETAILS
25	KNEE-BRACE AND CURBLINE DETAILS
26	BRIDGE ACCESS WALKWAY

PLAN NO. 113974

TRANSYSTEMS
38 Chauncy Street, Suite 200
Boston, MA 02111
TEL: (857) 453-5450
FAX: (857) 453-5451

CONSULTANTS:

COMMONWEALTH OF MASSACHUSETTS EVAN C. LOWELL No. 39507 REGISTERED PROFESSIONAL ENGINEER 3-30-12

Massachusetts Bay Transportation Authority

FITCHBURG MAIN LINE OVER ROUTE 62 - MAIN STREET
CONCORD
MASSACHUSETTS

REVISIONS:

MARK	DATE	DESCRIPTION

PROJ NO: P701060003
SCALE: AS NOTED
DATE: 02/03/12
DESIGNED BY: MVD
DRAWN BY: MVD
CHECKED BY: GJB

SHEET TITLE:
GENERAL PLAN AND ELEVATION

SHEET NO.
BR-1

SHEET 14 OF 46

G:\BO\060003\Bridge\ConcordBR150.dwg, Plotted: Feb 16, 2012 - 11:50am

IF THIS DRAWING IS LESS THAN 22" X 34" IT IS A REDUCED SIZE DRAWING