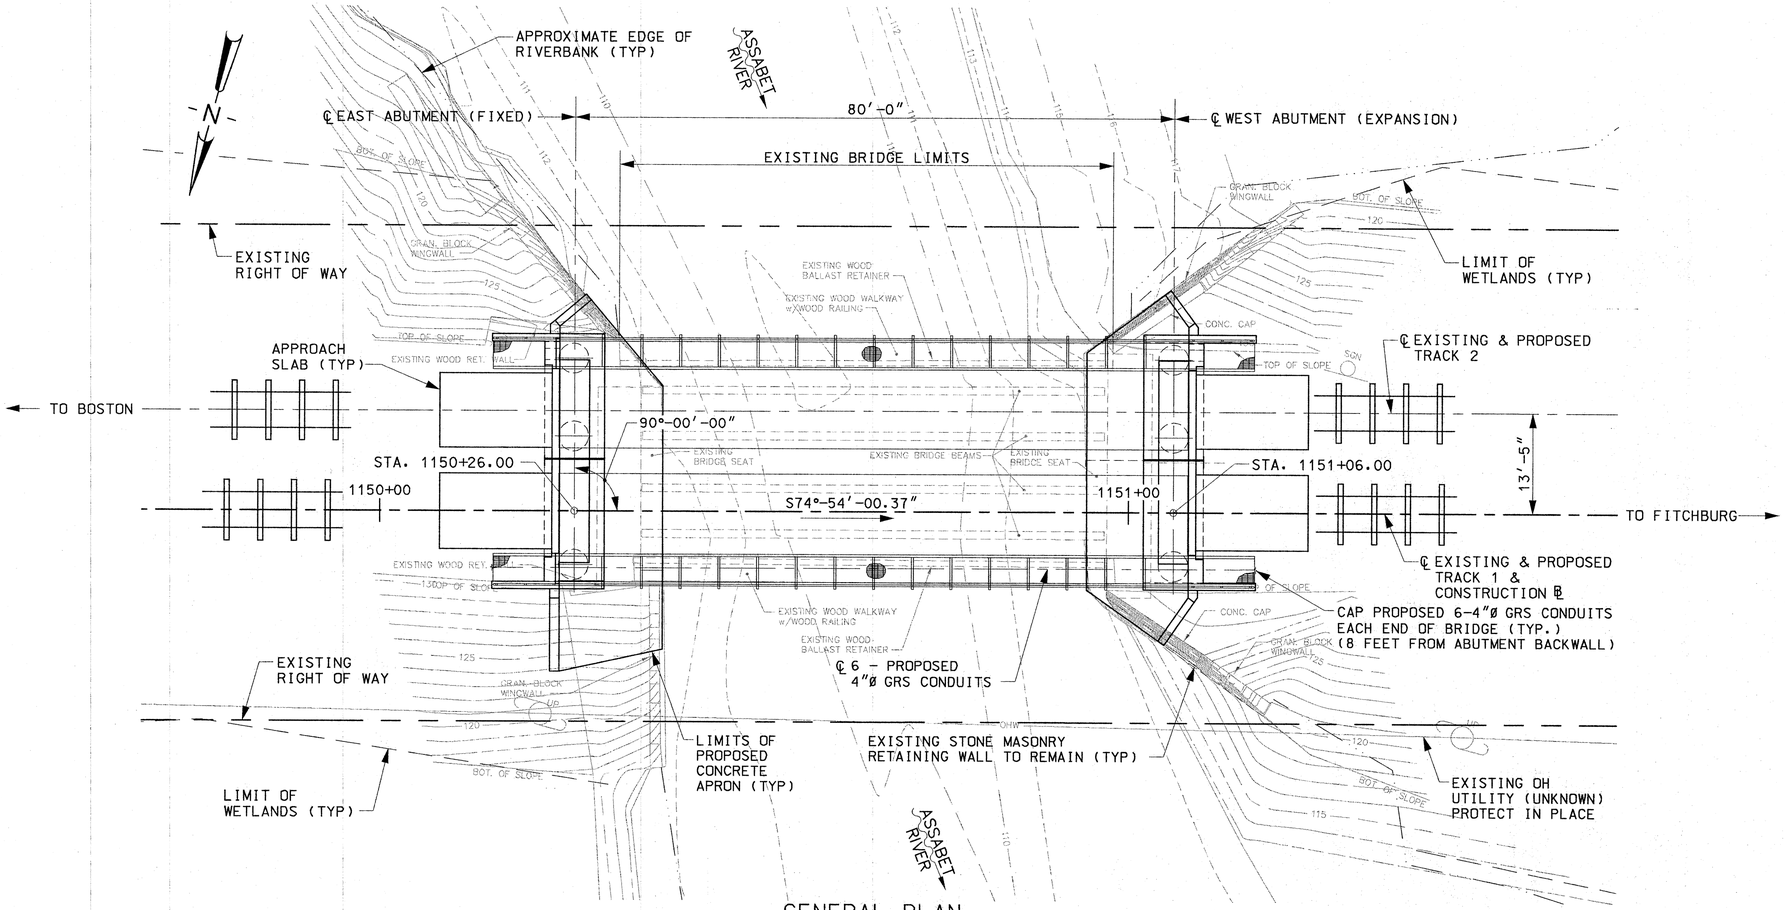

GENERAL PLAN

SCALE: 1" = 10'-0"

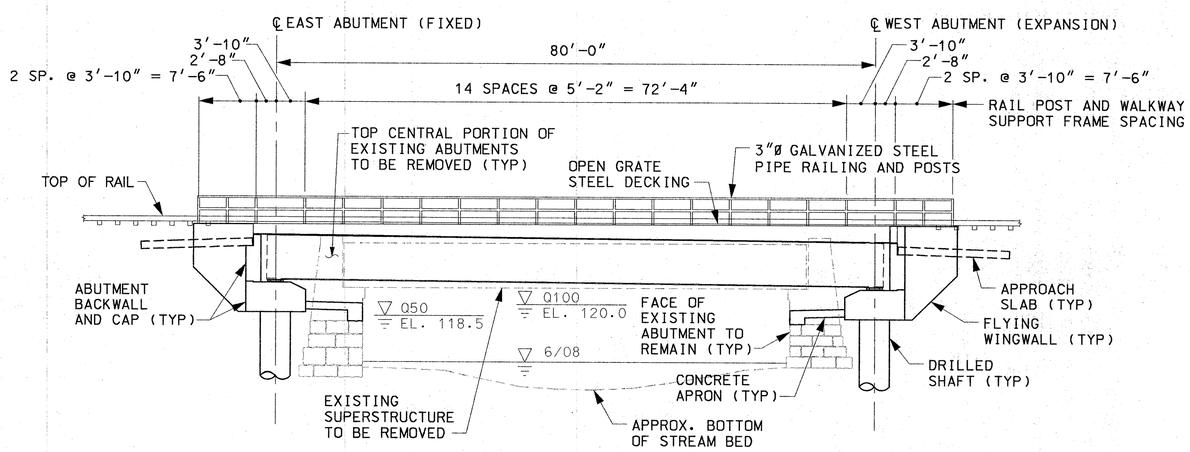

NOTE: WINGWALLS NOT SHOWN FOR CLARITY.

ELEVATION

SCALE: 1" = 10'-0"

NOTES:

1. FOR GENERAL STRUCTURAL NOTES SEE SHEET SG-1.
2. FOR TRACK WORK SUMMARY, SEE SHEET C-20.
3. FOR TRACK GEOMETRY DATA, HORIZONTAL ALIGNMENT, CROSS SECTIONS AND PROFILE INFORMATION, SEE SHEETS C-21 THROUGH AND C-27.
4. FOR SURVEY CONTROL, SEE SURVEY CONTROL DRAWINGS.
5. FOR ADDITIONAL RAILING DETAILS, SEE SHEET S-35.
6. FOR EROSION AND TURBIDITY CONTROL, SEE SITE PLAN SHEET C-20.
7. FOR PROPOSED CONSTRUCTION STAGING SEE SHEETS S-38 AND S-39.

LEGEND

- RAILROAD R.O.W. AND OTHER PROPERTY LINES
- LIMIT OF WETLANDS
- EDGE OF RIVERBANK

COMMONWEALTH OF MASSACHUSETTS DAN G. KOIN STRUCTURAL No. 34984 REGISTERED PROFESSIONAL ENGINEER 04/02/2012

MASSACHUSETTS BAY TRANSPORTATION AUTHORITY

FITCHBURG COMMUTER RAIL LINE IMPROVEMENT PROJECT CONTRACT NO. G67CN02

ASSABET RIVER BRIDGE MP 21.76 GENERAL PLAN AND ELEVATION

ISSUE	DATE	DESCRIPTION	BY	CHKD.	APP.

HNTB 300 APOLLO DRIVE CHELMSFORD, MA 01824 (978) 905-4000

PROJECT MANAGER 4/5/12 Date

MASSACHUSETTS BAY TRANSPORTATION AUTHORITY APPROVED BY: PROJECT MANAGER 4/9/12 Date

JACOBS 343 CONGRESS STREET BOSTON, MA 02110 (617) 242-9222

HORIZ: 1" = 10'-0"	DES. BY	DR. BY	CHK. BY	PLAN NO. 168877	ISSUE
VERT: 1" = 10'-0"	ERW	EFG	SBH		
DATE: 3/26/12				SHEET S-20	

FILE NAME: C:\DOCUME~1\andesgm\LOCALS~1\Temp\AcPublish_3988\ S-20_BR2176-GENERAL PLAN AND ELEVATION.DWG
PLOT DATE: Apr 02, 2012 - 12:04pm