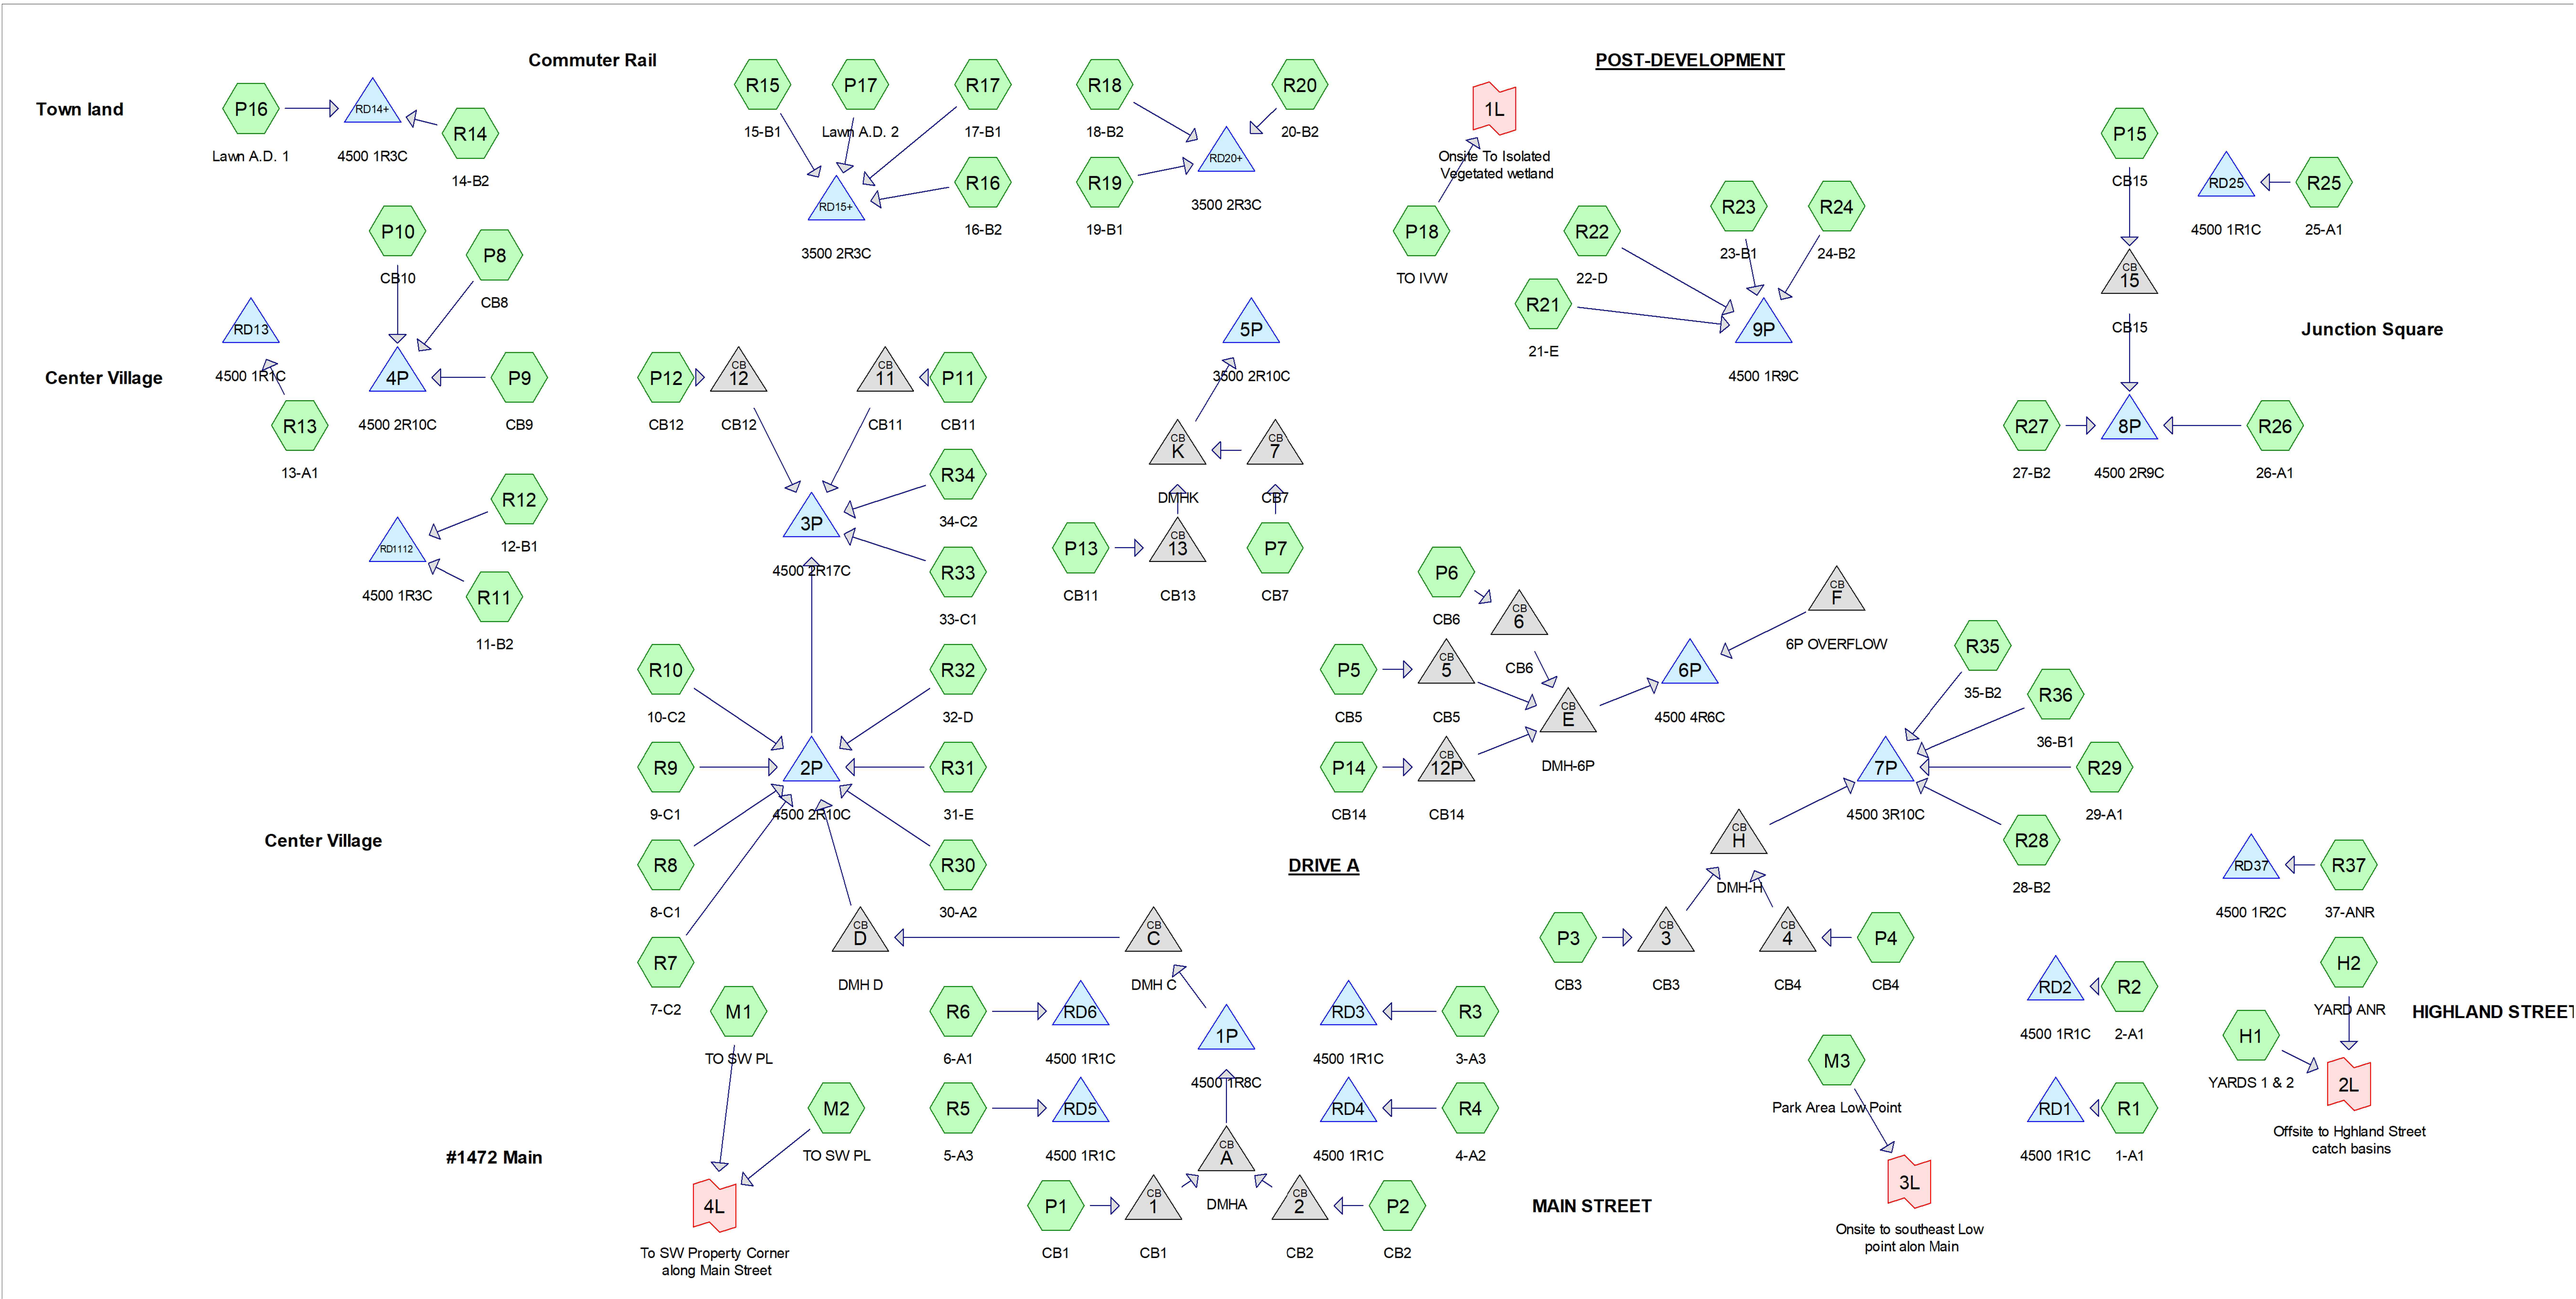
POST-DEVELOPMENT
Commuter Rail
Town land
P16
Lawn A.D. 1
RD14+
4500 1R3C
R14
14-B2
R15
15-B1
P17
Lawn A.D. 2
R17
17-B1
R16
16-B2
RD15+
3500 2R3C
R18
18-B2
R20
20-B2
R19
19-B1
RD20+
3500 2R3C
1L
Onsite To Isolated Vegetated wetland
P18
TO IVW
R22
22-D
R23
23-B1
R24
24-B2
R21
21-E
9P
4500 1R9C
P15
CB15
RD25
4500 1R1C
R25
25-A1
CB 15
CB15
Junction Square
R27
27-B2
8P
4500 2R9C
R26
26-A1
P10
CB10
P8
CB8
RD13
4500 1R1C
4P
4500 2R10C
P9
CB9
R13
13-A1
Center Village
P12
CB12
CB 12
CB12
CB 11
CB11
P11
CB11
5P
3500 2R10C
CB K
DMHK
CB 7
CB7
R34
34-C2
3P
4500 2R17C
R33
33-C1
P13
CB11
CB 13
CB13
P7
CB7
R12
12-B1
RD1112
4500 1R3C
R11
11-B2
P6
CB6
CB 6
CB6
CB F
6P OVERFLOW
P5
CB5
CB 5
CB5
6P
4500 4R6C
CB E
DMH-6P
P14
CB14
CB 12P
CB14
R35
35-B2
R36
36-B1
7P
4500 3R10C
R29
29-A1
R28
28-B2
R10
10-C2
R32
32-D
R9
9-C1
2P
4500 2R10C
R31
31-E
R8
8-C1
R30
30-A2
R7
7-C2
Center Village
DRIVE A
CB H
DMH-H
P3
CB3
CB 3
CB3
CB 4
CB4
P4
CB4
RD37
4500 1R2C
R37
37-ANR
H2
YARD ANR
HIGHLAND STREET
CB D
DMH D
CB C
DMH C
M1
TO SW PL
R6
6-A1
RD6
4500 1R1C
1P
4500 1R8C
RD3
4500 1R1C
R3
3-A3
RD2
4500 1R1C
R2
2-A1
M3
Park Area Low Point
H1
YARDS 1 & 2
2L
Offsite to Hghland Street catch basins
M2
TO SW PL
R5
5-A3
RD5
4500 1R1C
RD4
4500 1R1C
R4
4-A2
RD1
4500 1R1C
R1
1-A1
#1472 Main
CB A
DMHA
P1
CB1
CB 1
CB1
CB 2
CB2
P2
CB2
MAIN STREET
3L
Onsite to southeast Low point alon Main
4L
To SW Property Corner along Main Street