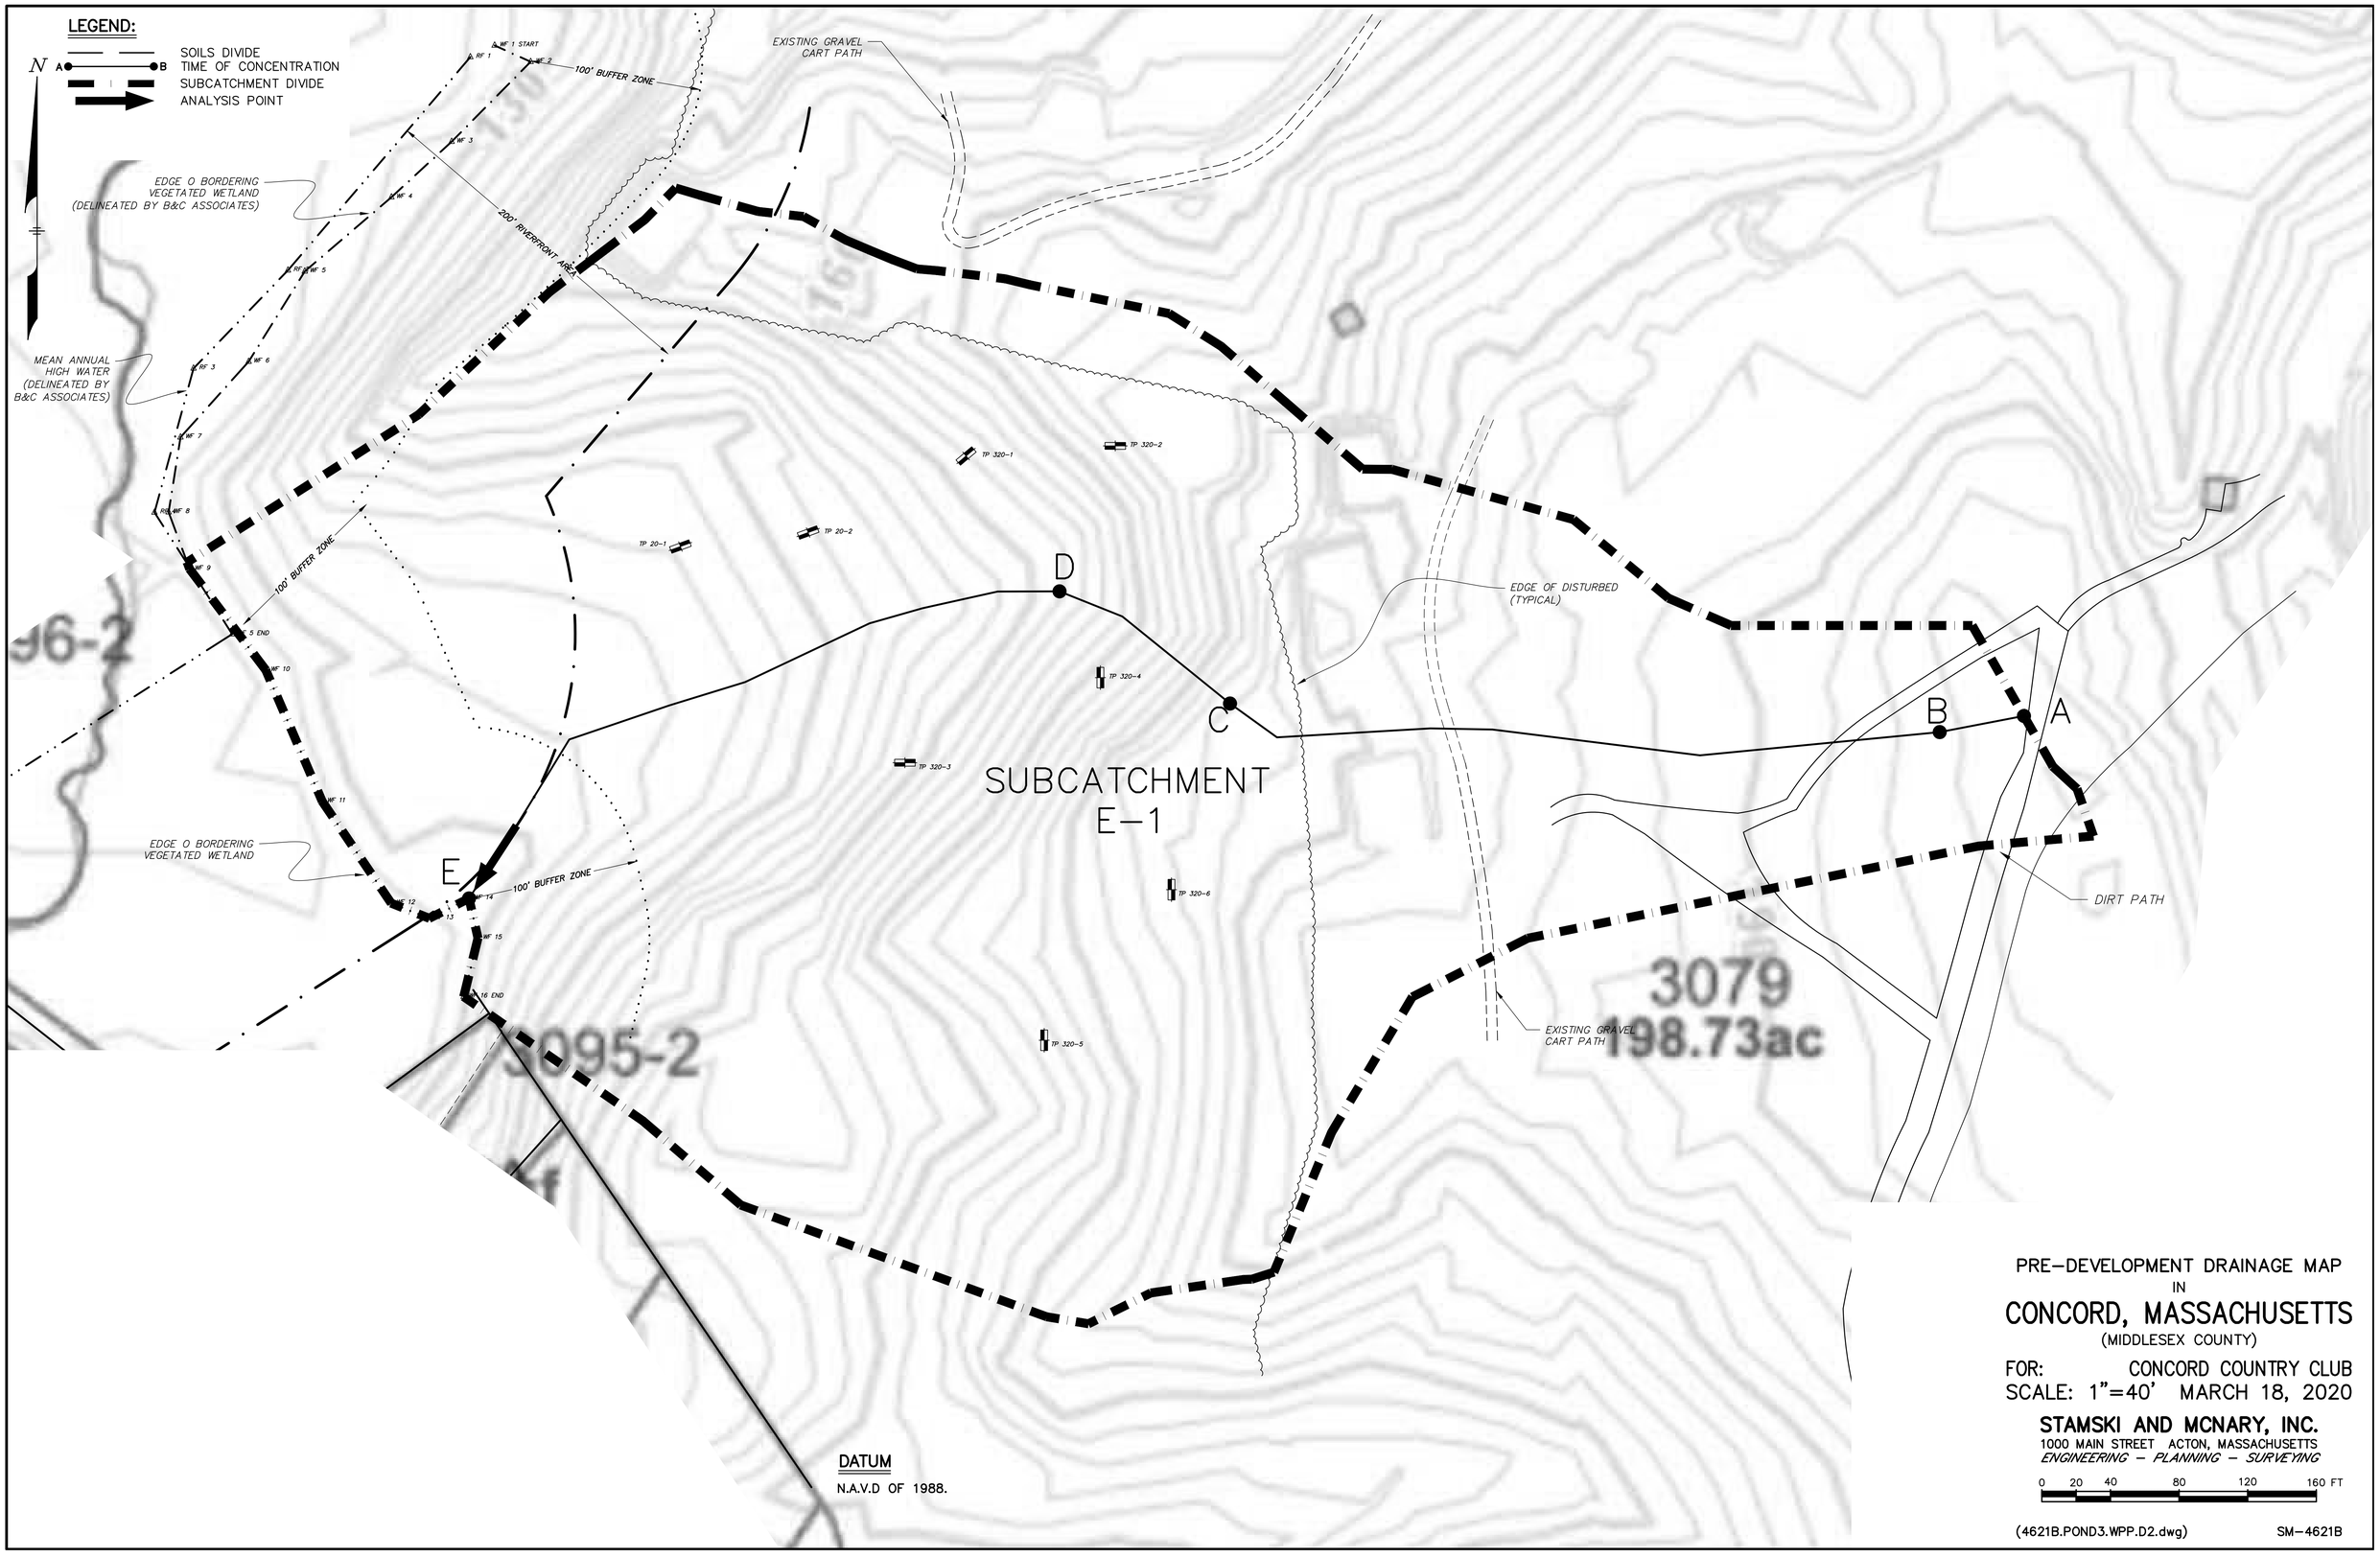


DATUM

N.A.V.D OF 1988.

PRE-DEVELOPMENT DRAINAGE MAP
IN
CONCORD, MASSACHUSETTS
(MIDDLESEX COUNTY)

FOR: CONCORD COUNTRY CLUB
SCALE: 1"=40' MARCH 18, 2020

**STAMSKI AND MCNARY, INC.**
1000 MAIN STREET ACTON, MASSACHUSETTS
*ENGINEERING – PLANNING – SURVEYING*

0 20 40 80 120 160 FT

(4621B.POND3.WPP.D2.dwg) SM-4621B

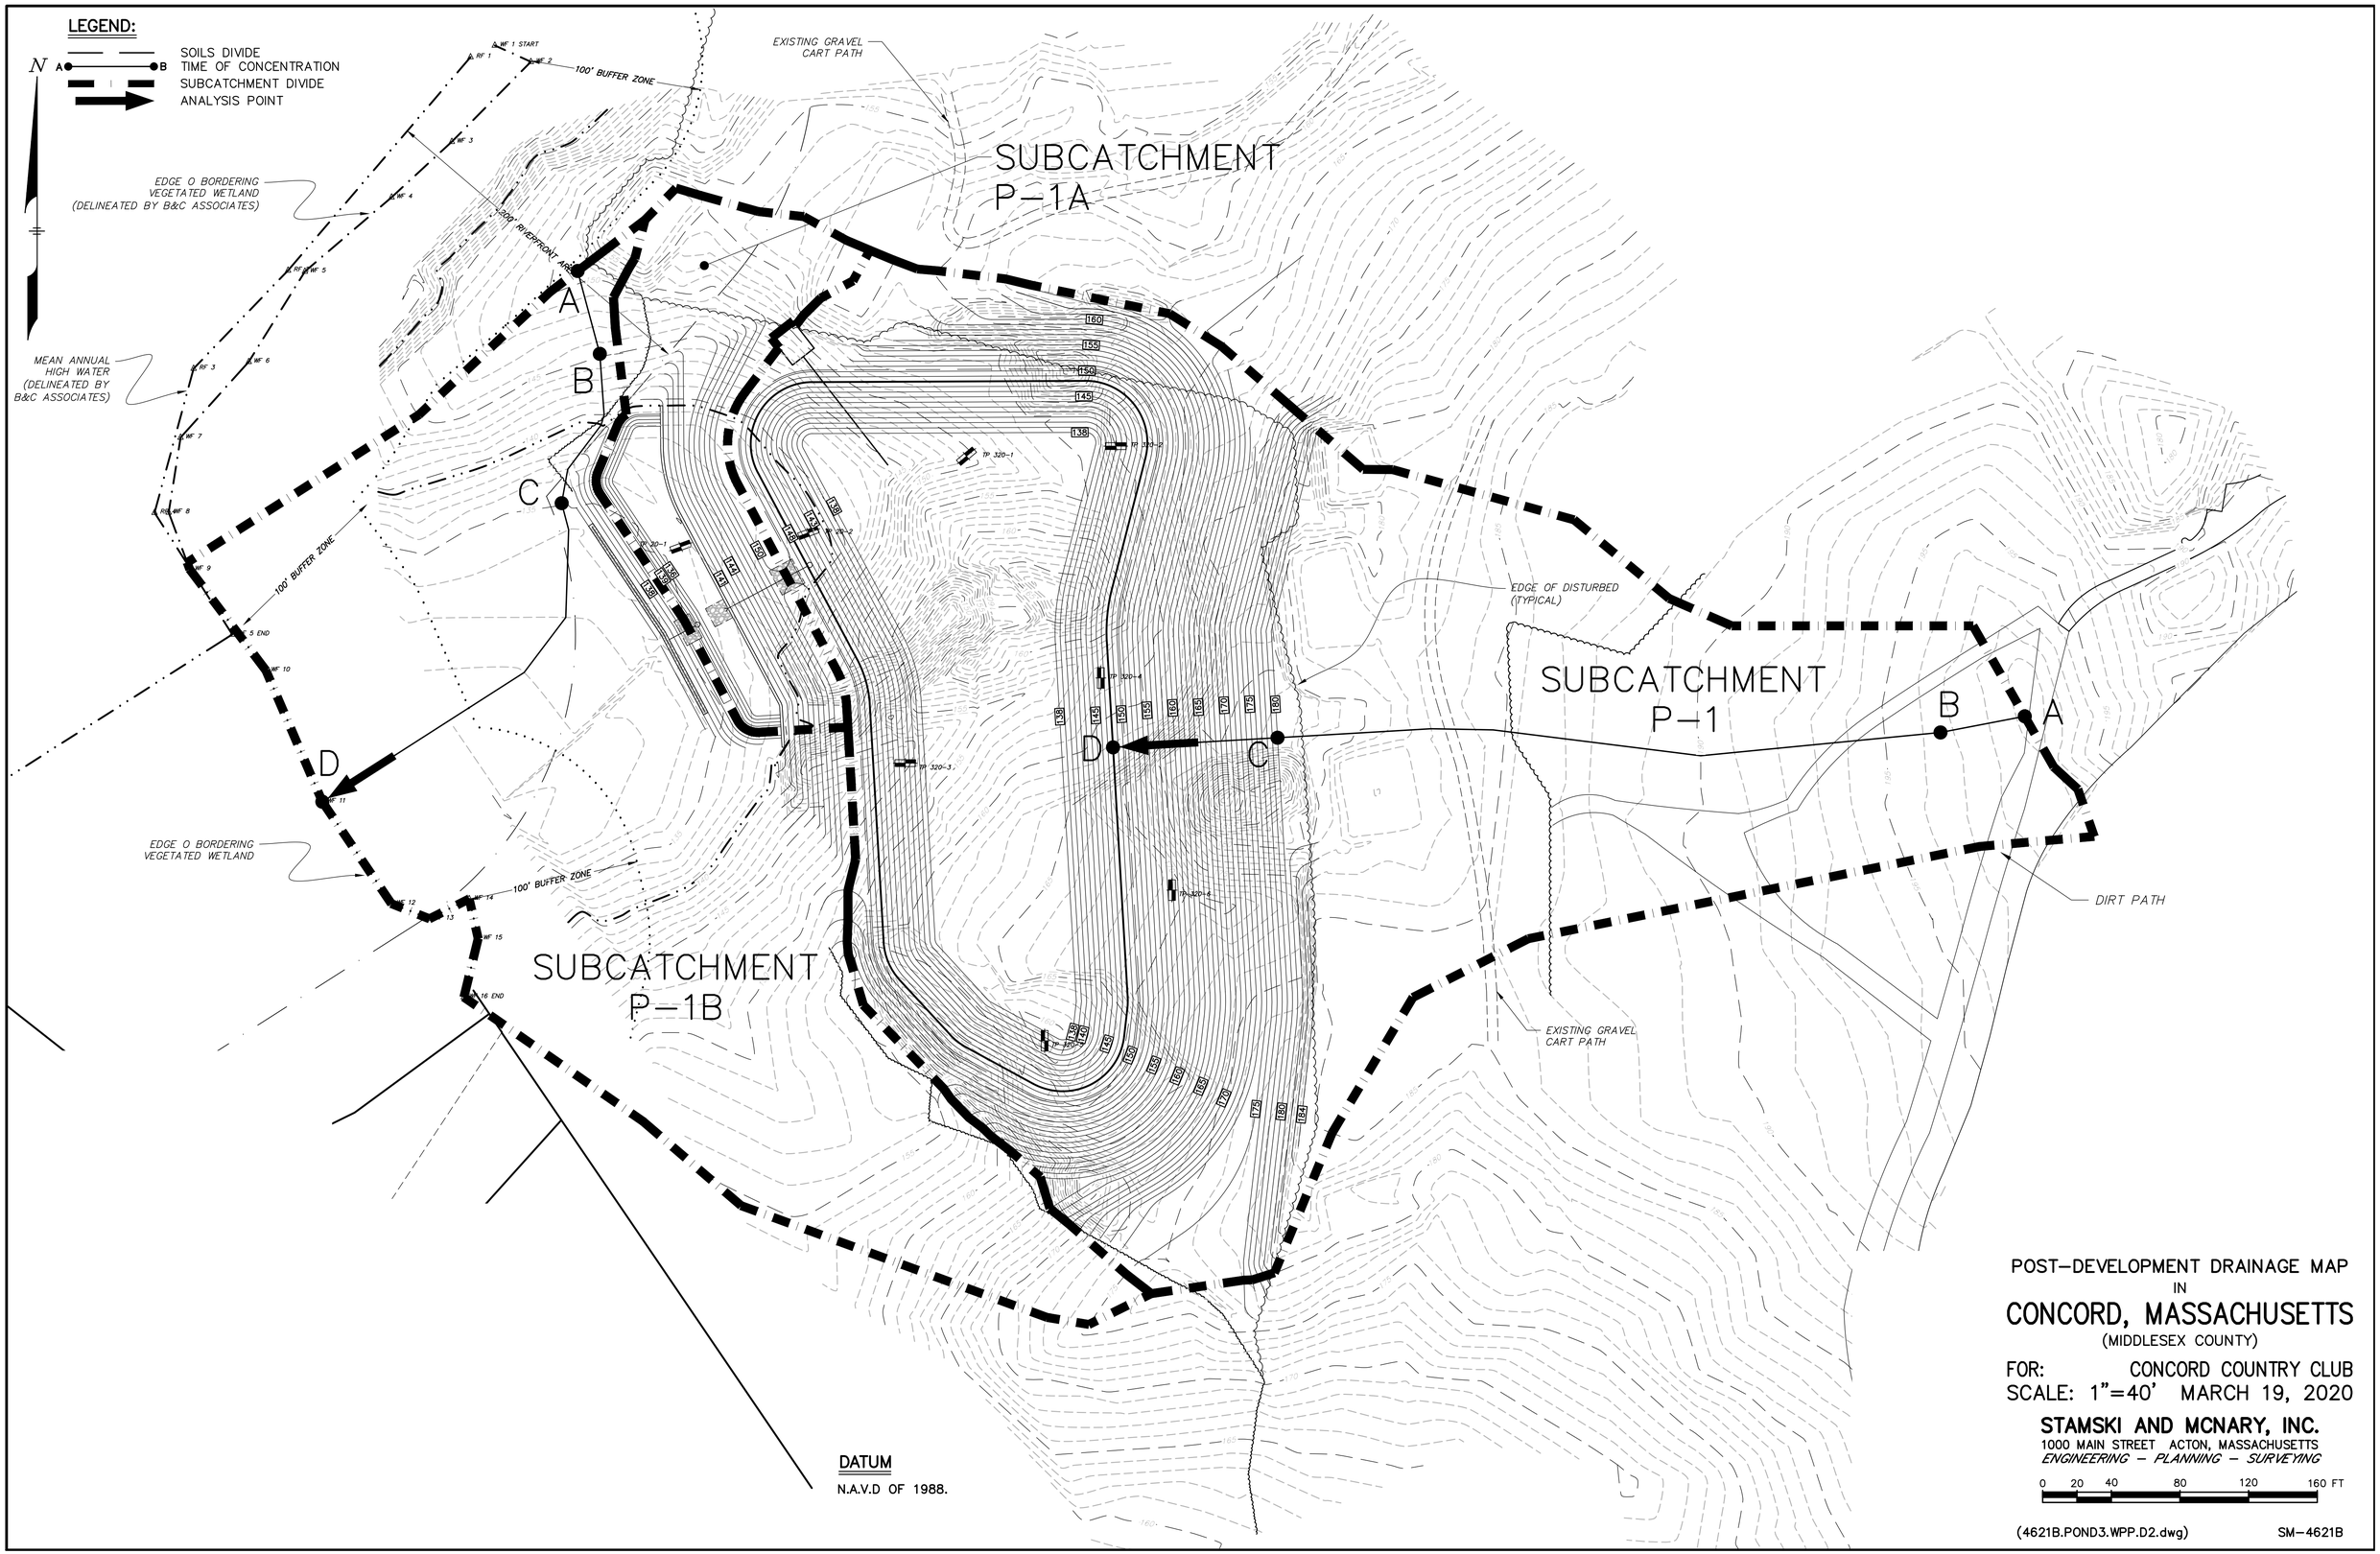
LEGEND:
SOILS DIVIDE
TIME OF CONCENTRATION
SUBCATCHMENT DIVIDE
ANALYSIS POINT
N
EXISTING GRAVEL CART PATH
100' BUFFER ZONE
SUBCATCHMENT P-1A
EDGE O BORDERING VEGETATED WETLAND (DELINEATED BY B&C ASSOCIATES)
200' RIVERFRONT AREA
MEAN ANNUAL HIGH WATER (DELINEATED BY B&C ASSOCIATES)
EDGE OF DISTURBED (TYPICAL)
SUBCATCHMENT P-1
DIRT PATH
SUBCATCHMENT P-1B
DATUM
N.A.V.D OF 1988.
POST-DEVELOPMENT DRAINAGE MAP
IN
CONCORD, MASSACHUSETTS
(MIDDLESEX COUNTY)
FOR: CONCORD COUNTRY CLUB
SCALE: 1"=40' MARCH 19, 2020
STAMSKI AND MCNARY, INC.
1000 MAIN STREET ACTON, MASSACHUSETTS
ENGINEERING - PLANNING - SURVEYING
0 20 40 80 120 160 FT
(4621B.POND3.WPP.D2.dwg)
SM-4621B