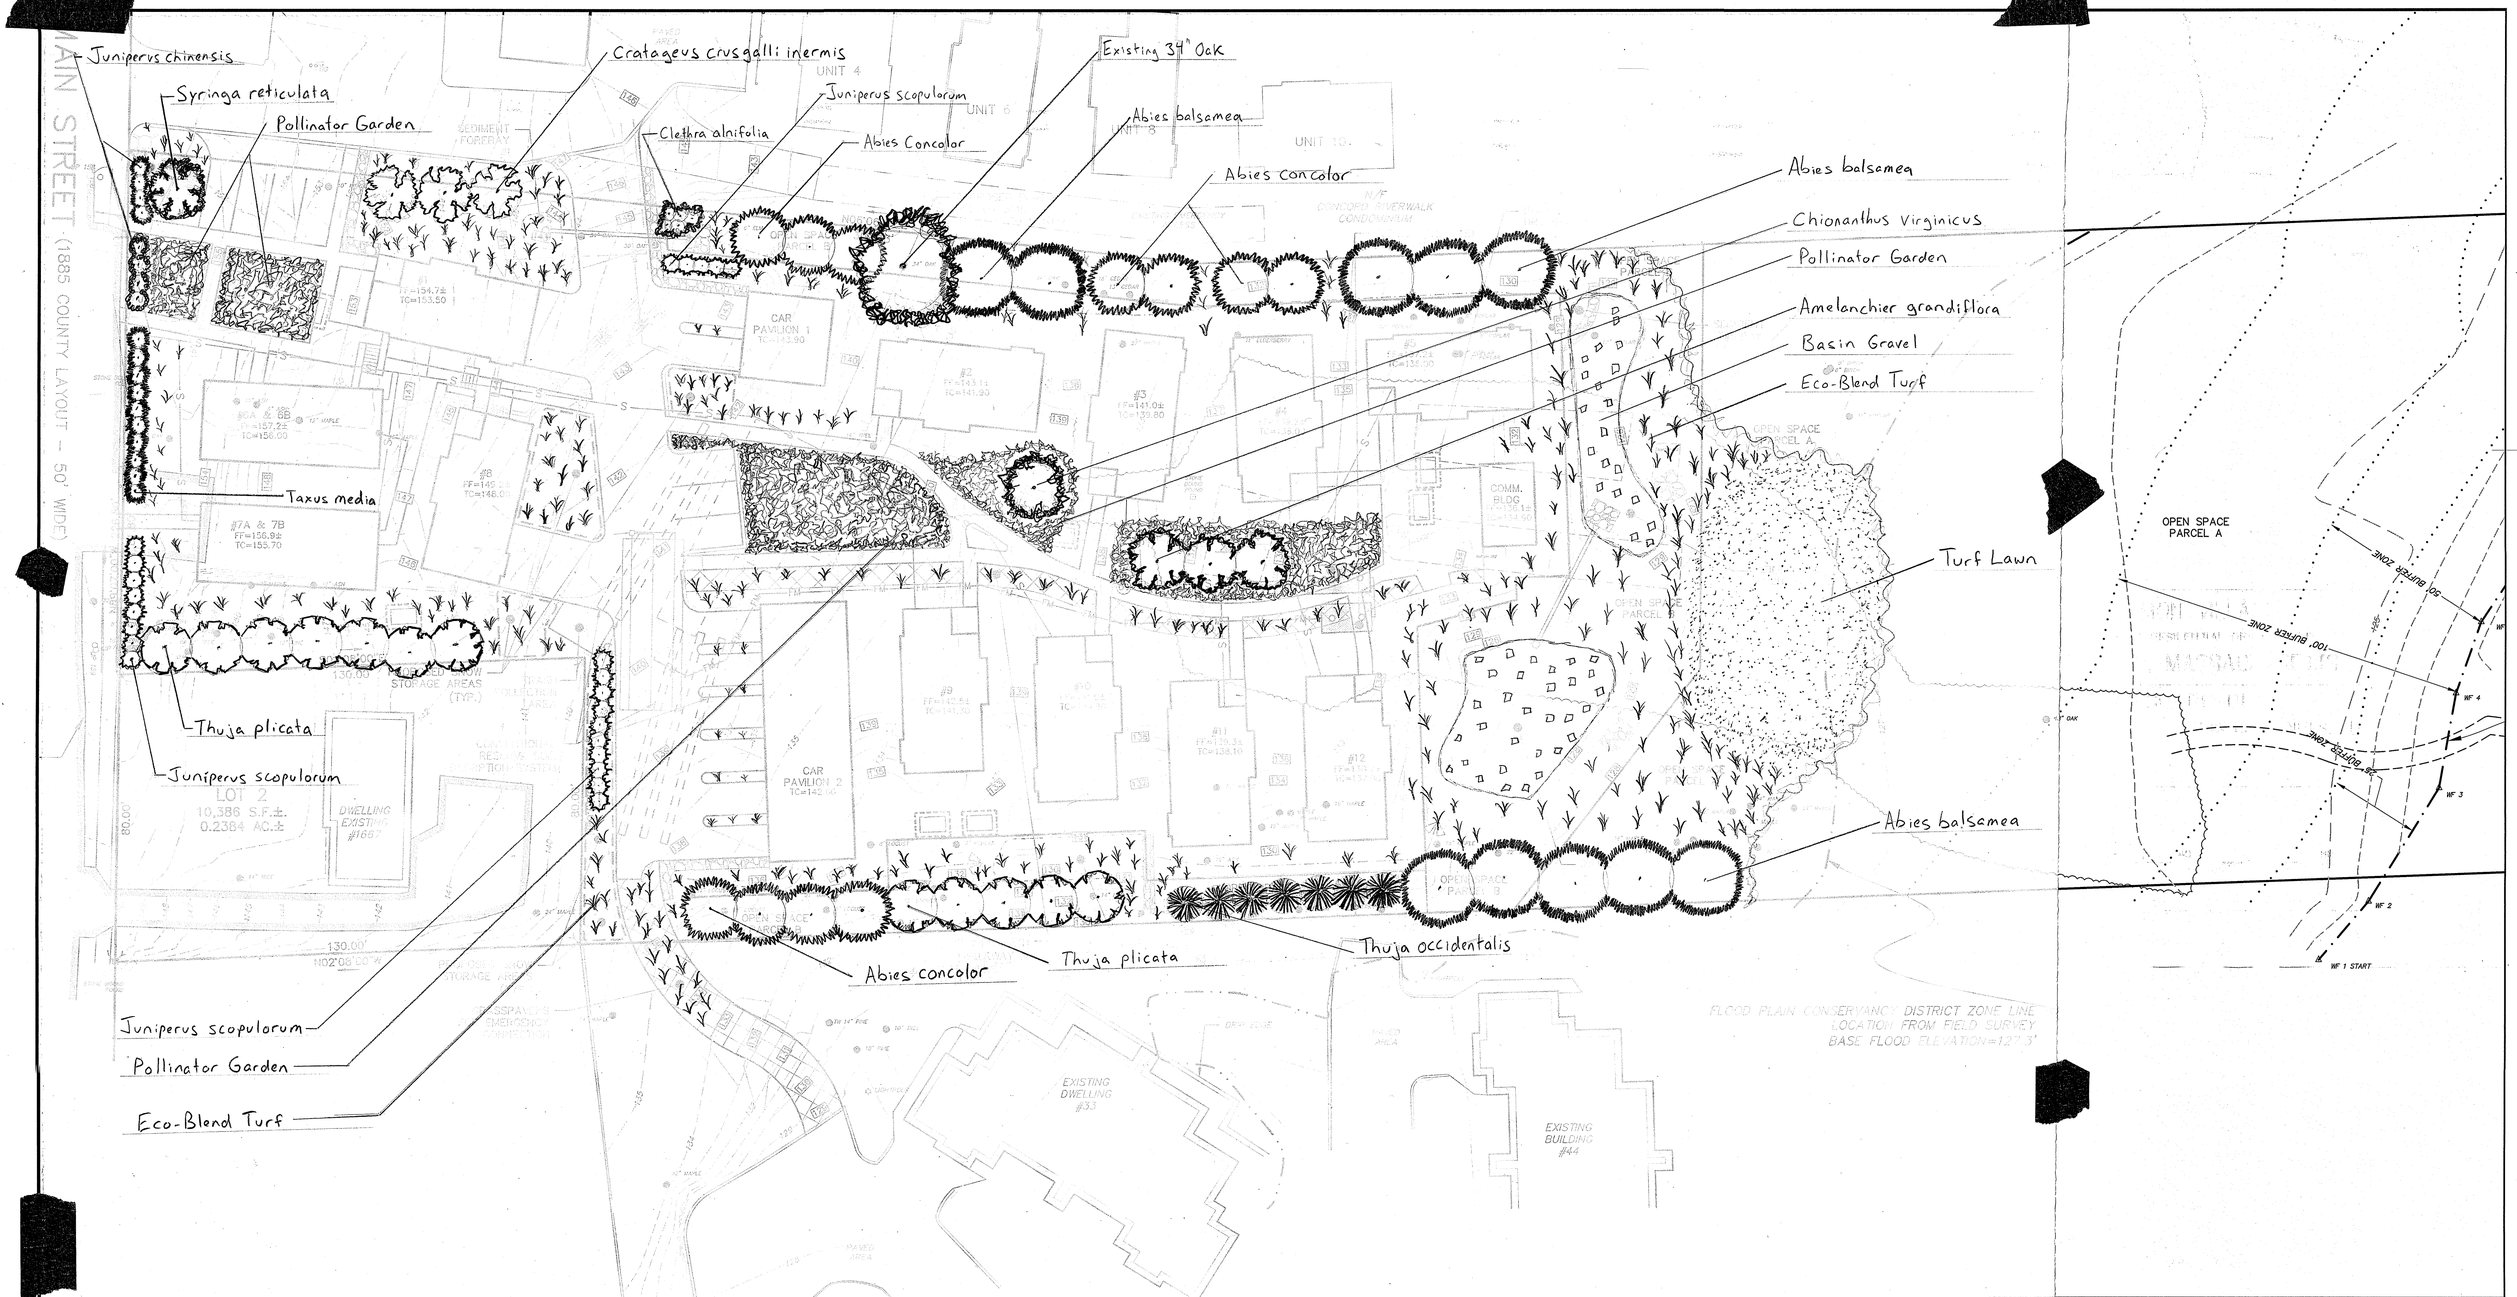

DAMON VILLAGE

A PLANNED RESIDENTIAL DEVELOPMENT

CONCORD, MASSACHUSETTS

LANDSCAPE PLAN

FOR: NOW COMMUNITES, LLC.

SCALE: 1"=20'

10 20 40 80