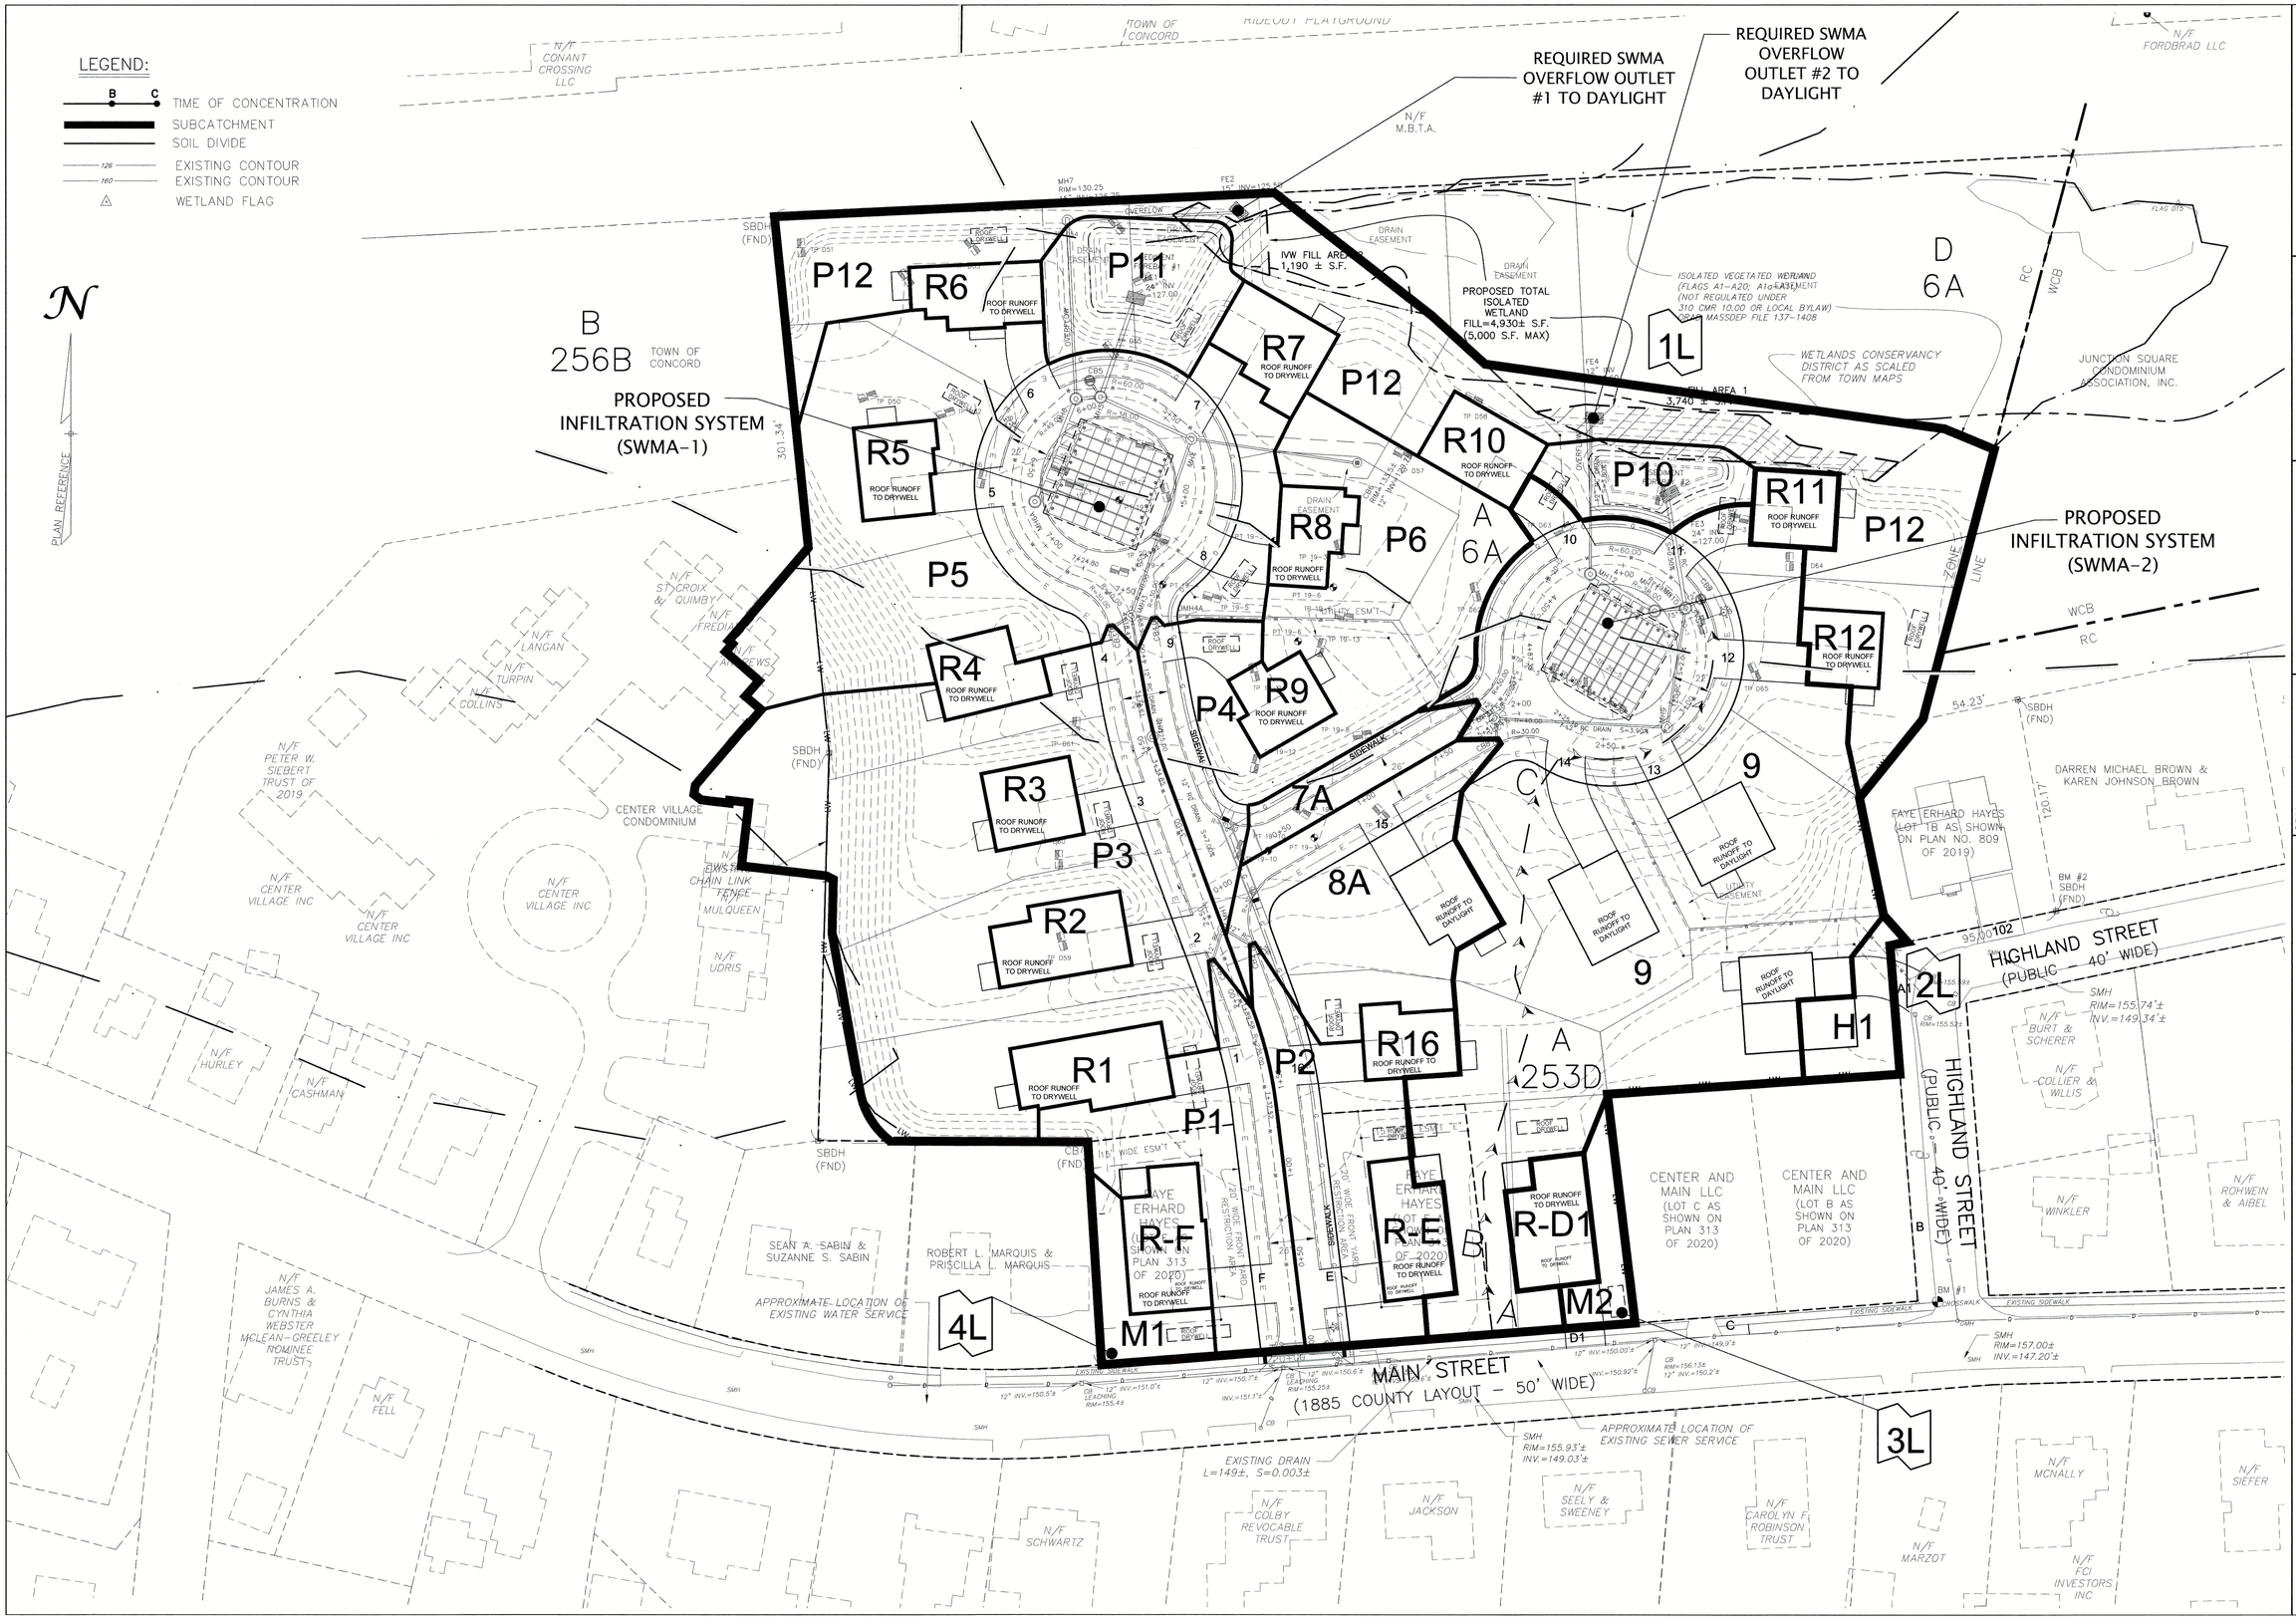


WILLIAMS & SPARAGES
CIVIL ENGINEERS LAND SURVEYORS
188 NORTH MAIN STREET
SUITE 100
MIDDLETON, MA 01949
PHONE: (978) 539-8988
FAX: (978) 539-8989
WSENGINEERS.COM

Owner:
Faye Erhard Hayes
1450 Main Street
Concord, MA 01742

Applicant:
Symes Development & Permitting, LLC
50 Dodge Street, Suite 202
Beverly, MA 01915

Designed By: RJH
Drawn By: RJH
Reviewed By: RJH
Project Manager: RJH
Job File Number: CONC-0020
Drawing File Folder: MAIN0020

☐ Drawing Issued for Review Only
☒ Drawing Issued for Permit
☐ Drawing Issued for Construction

SEAL

COMMONWEALTH OF MASSACHUSETTS
RICHARD J. HARRINGTON JR.
No. 41298
7.14.2020

| | |
|---|---|
| 6 | |
| 5 | |
| 4 | |
| 3 | REVISED OCTOBER 18, 2019 |
| 2 | REVISED JULY 11, 2019 |
| 1 | |

# PROPOSED WATERSHED MAP
# CENTER & MAIN
1440 MAIN STREET, CONCORD, MA

SCALE: 1"=40'

JULY 14, 2020

SHEET 1 OF 1

P:\CONC-0020\1440 Main Street\Drawings\Conventional\Definitive\Doron main 1440.dwg, WSHED PR, 7/15/2020 5:57:12 PM, RJH