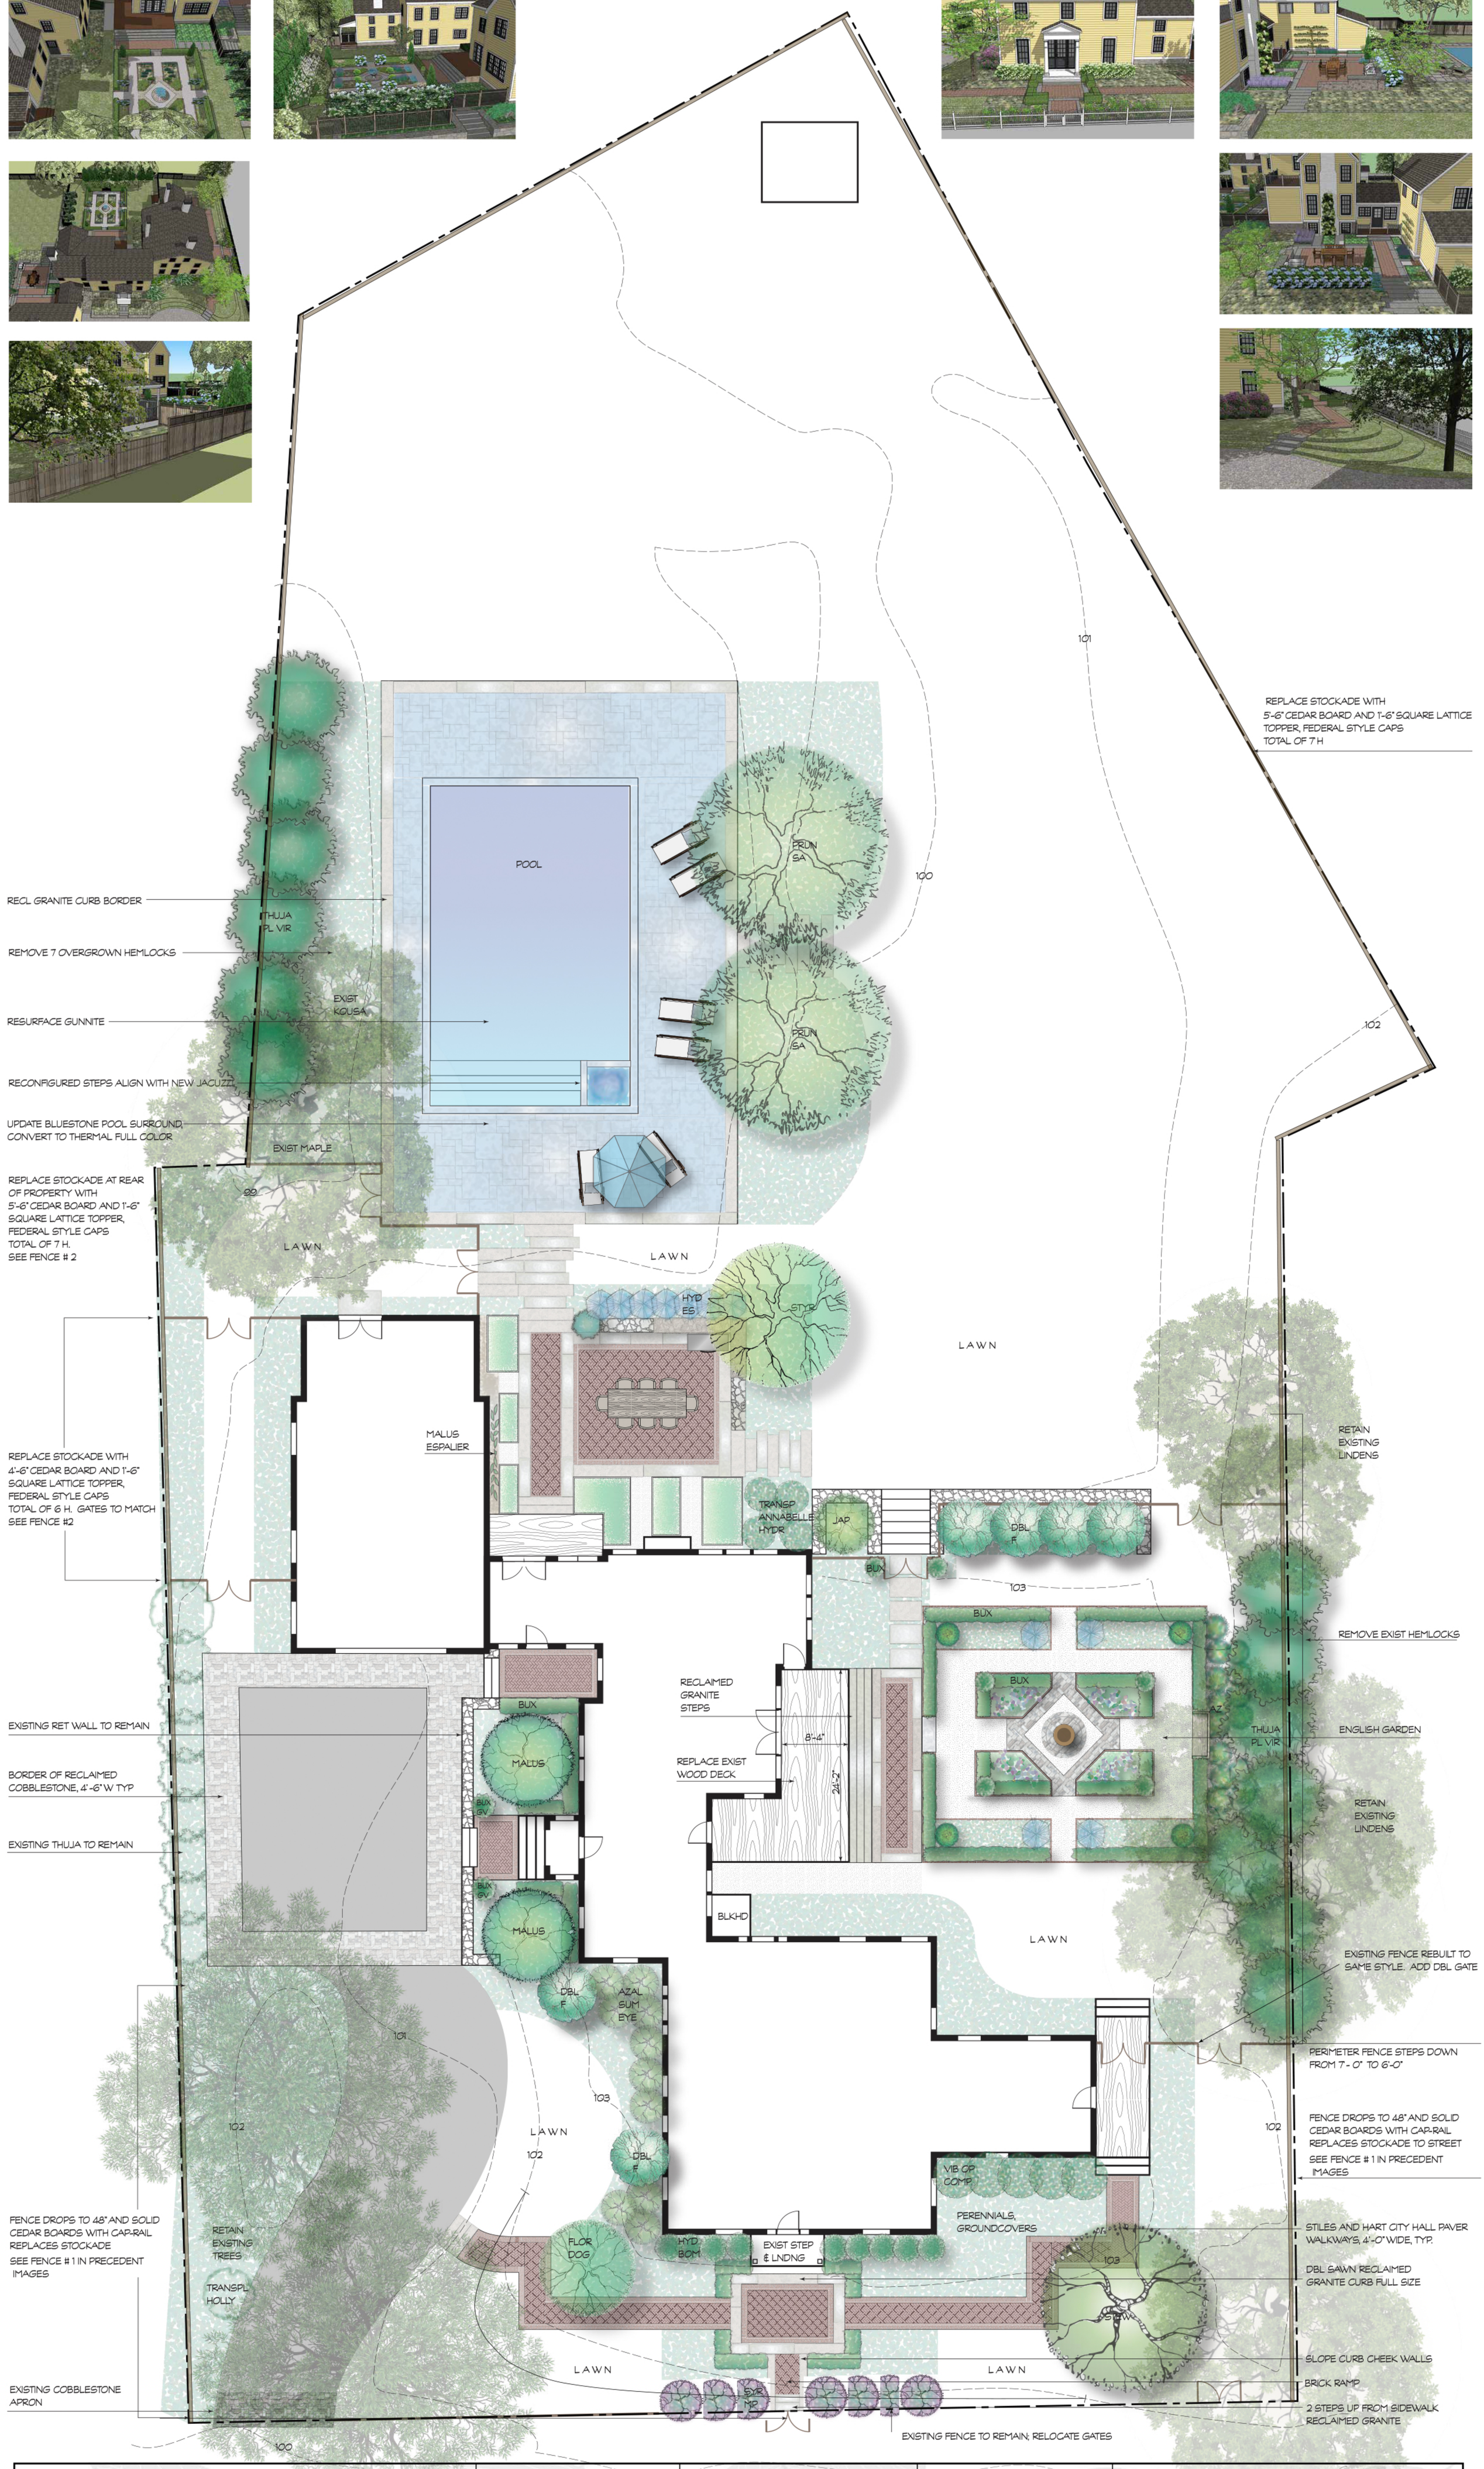

JOHN BROOKE

255 MAIN ST.
CONCORD, MA.

0 2 4 8
SCALE: 1/8" = 1'- 0"

MASTER PLAN

JULY 30, 2020

PLAN NOTES:

HILARIE HOLDSWORTH
19 R. WALKER ST.
GLOUCESTER, MA
01930
T 978-281-2009

WWW.HILARIEHOLDSWORTHDESIGN.COM
HAH.HOLDSWORTH@GMAIL.COM